

CITY OF TURLOCK

CAPITAL PROJECT NO. 15-65

MONTE VISTA AVENUE WIDENING

BETWEEN COLORADO AVENUE


AND BERKELEY AVENUE

LEGEND

	BENCHMARK
	EX. MONUMENT WELL
	EX. MONUMENTS
	EX. SET MONUMENT
101.97 C	EX. CONCRETE ELEVATION
101.39 FL	EX. FLOWLINE OF CURB ELEVATION
101.39 BSW	EX. BACK OF SIDEWALK ELEVATION
101.14 P	EX. PAVEMENT ELEVATION
101.5	EX. GROUND ELEVATION
	PROPERTY LINE
	CENTERLINE
	EX. FENCE
	EX. SANITARY SEWER PIPELINE
	EX. STORM DRAIN PIPELINE
	EX. WATER PIPELINE
	EX. SANITARY SEWER MANHOLE
	EX. STORM DRAIN MANHOLE
	EX. WATER VALVE
	EX. WATER WELL
	EX. NON-POTABLE WATER VALVE
	EX. MANHOLE
	EX. TELEPHONE MANHOLE
	EX. PRESSURE MANHOLE
	EX. SANITARY SEWER CLEAN OUT
	EX. FIRE HYDRANT
	EX. GAS VALVE
	EX. CATCH BASIN
	EX. DRAIN INLET
	EX. BOLLARD
	EX. LIGHT
	EX. ELECTROLIER
	EX. SIGN
	EX. UTILITY POLE
	EX. TREE
	EX. CABLE CHRISTY BOX
	EX. ELECTRICAL CHRISTY BOX
	EX. FIRE ALARM CHRISTY BOX
	EX. GAS CHRISTY BOX
	EX. IRRIGATION CHRISTY BOX
	EX. STREET LIGHT CHRISTY BOX
	EX. COMMUNICATION CHRISTY BOX
	EX. TRAFFIC CHRISTY BOX
	EX. IRRIGATION CONTROL VALVE BOX
	EX. TELEPHONE CHRISTY BOX
	EX. UTILITY CHRISTY BOX
	EX. WATER CHRISTY BOX
	PROP. SANITARY SEWER PIPELINE
	PROP. STORM DRAIN PIPELINE
	PROP. WATER PIPELINE
	PROP. NON-POTABLE WATER PIPELINE
	PROP. SEPARATION MANHOLE
	PROP. STORM DRAIN MANHOLE
	PROP. SANITARY SEWER CLEAN OUT
	PROP. SANITARY SEWER MANHOLE
	PROP. WATER VALVE
	PROP. NON-POTABLE WATER VALVE
	PROP. FIRE HYDRANT
	PROP. WATER BLOW-OFF ASSEMBLY
	PROP. CATCH BASIN

ABBREVIATIONS

RW	RIGHT-OF-WAY
PL	PROPERTY LINE
CL	CENTER LINE
FL	FLOWLINE
P	PAVEMENT
EP	EDGE OF PAVEMENT
TC	TOP OF CURB
EX	EXISTING
PROP	PROPOSED
GB	GRADE BREAK
HP	HIGH POINT
LP	LOW POINT
AP	ANGLE POINT
UP	UTILITY POLE
LF	LINEAR FOOT
CB	CATCH BASIN
SS	SANITARY SEWER
SD	STORM DRAIN
W	WATER
INV	INVERT
SSMH	SANITARY SEWER MANHOLE
SSCO	SANITARY SEWER CLEAN OUT
SDMH	STORM DRAIN MANHOLE
L PT	ANGLE POINT

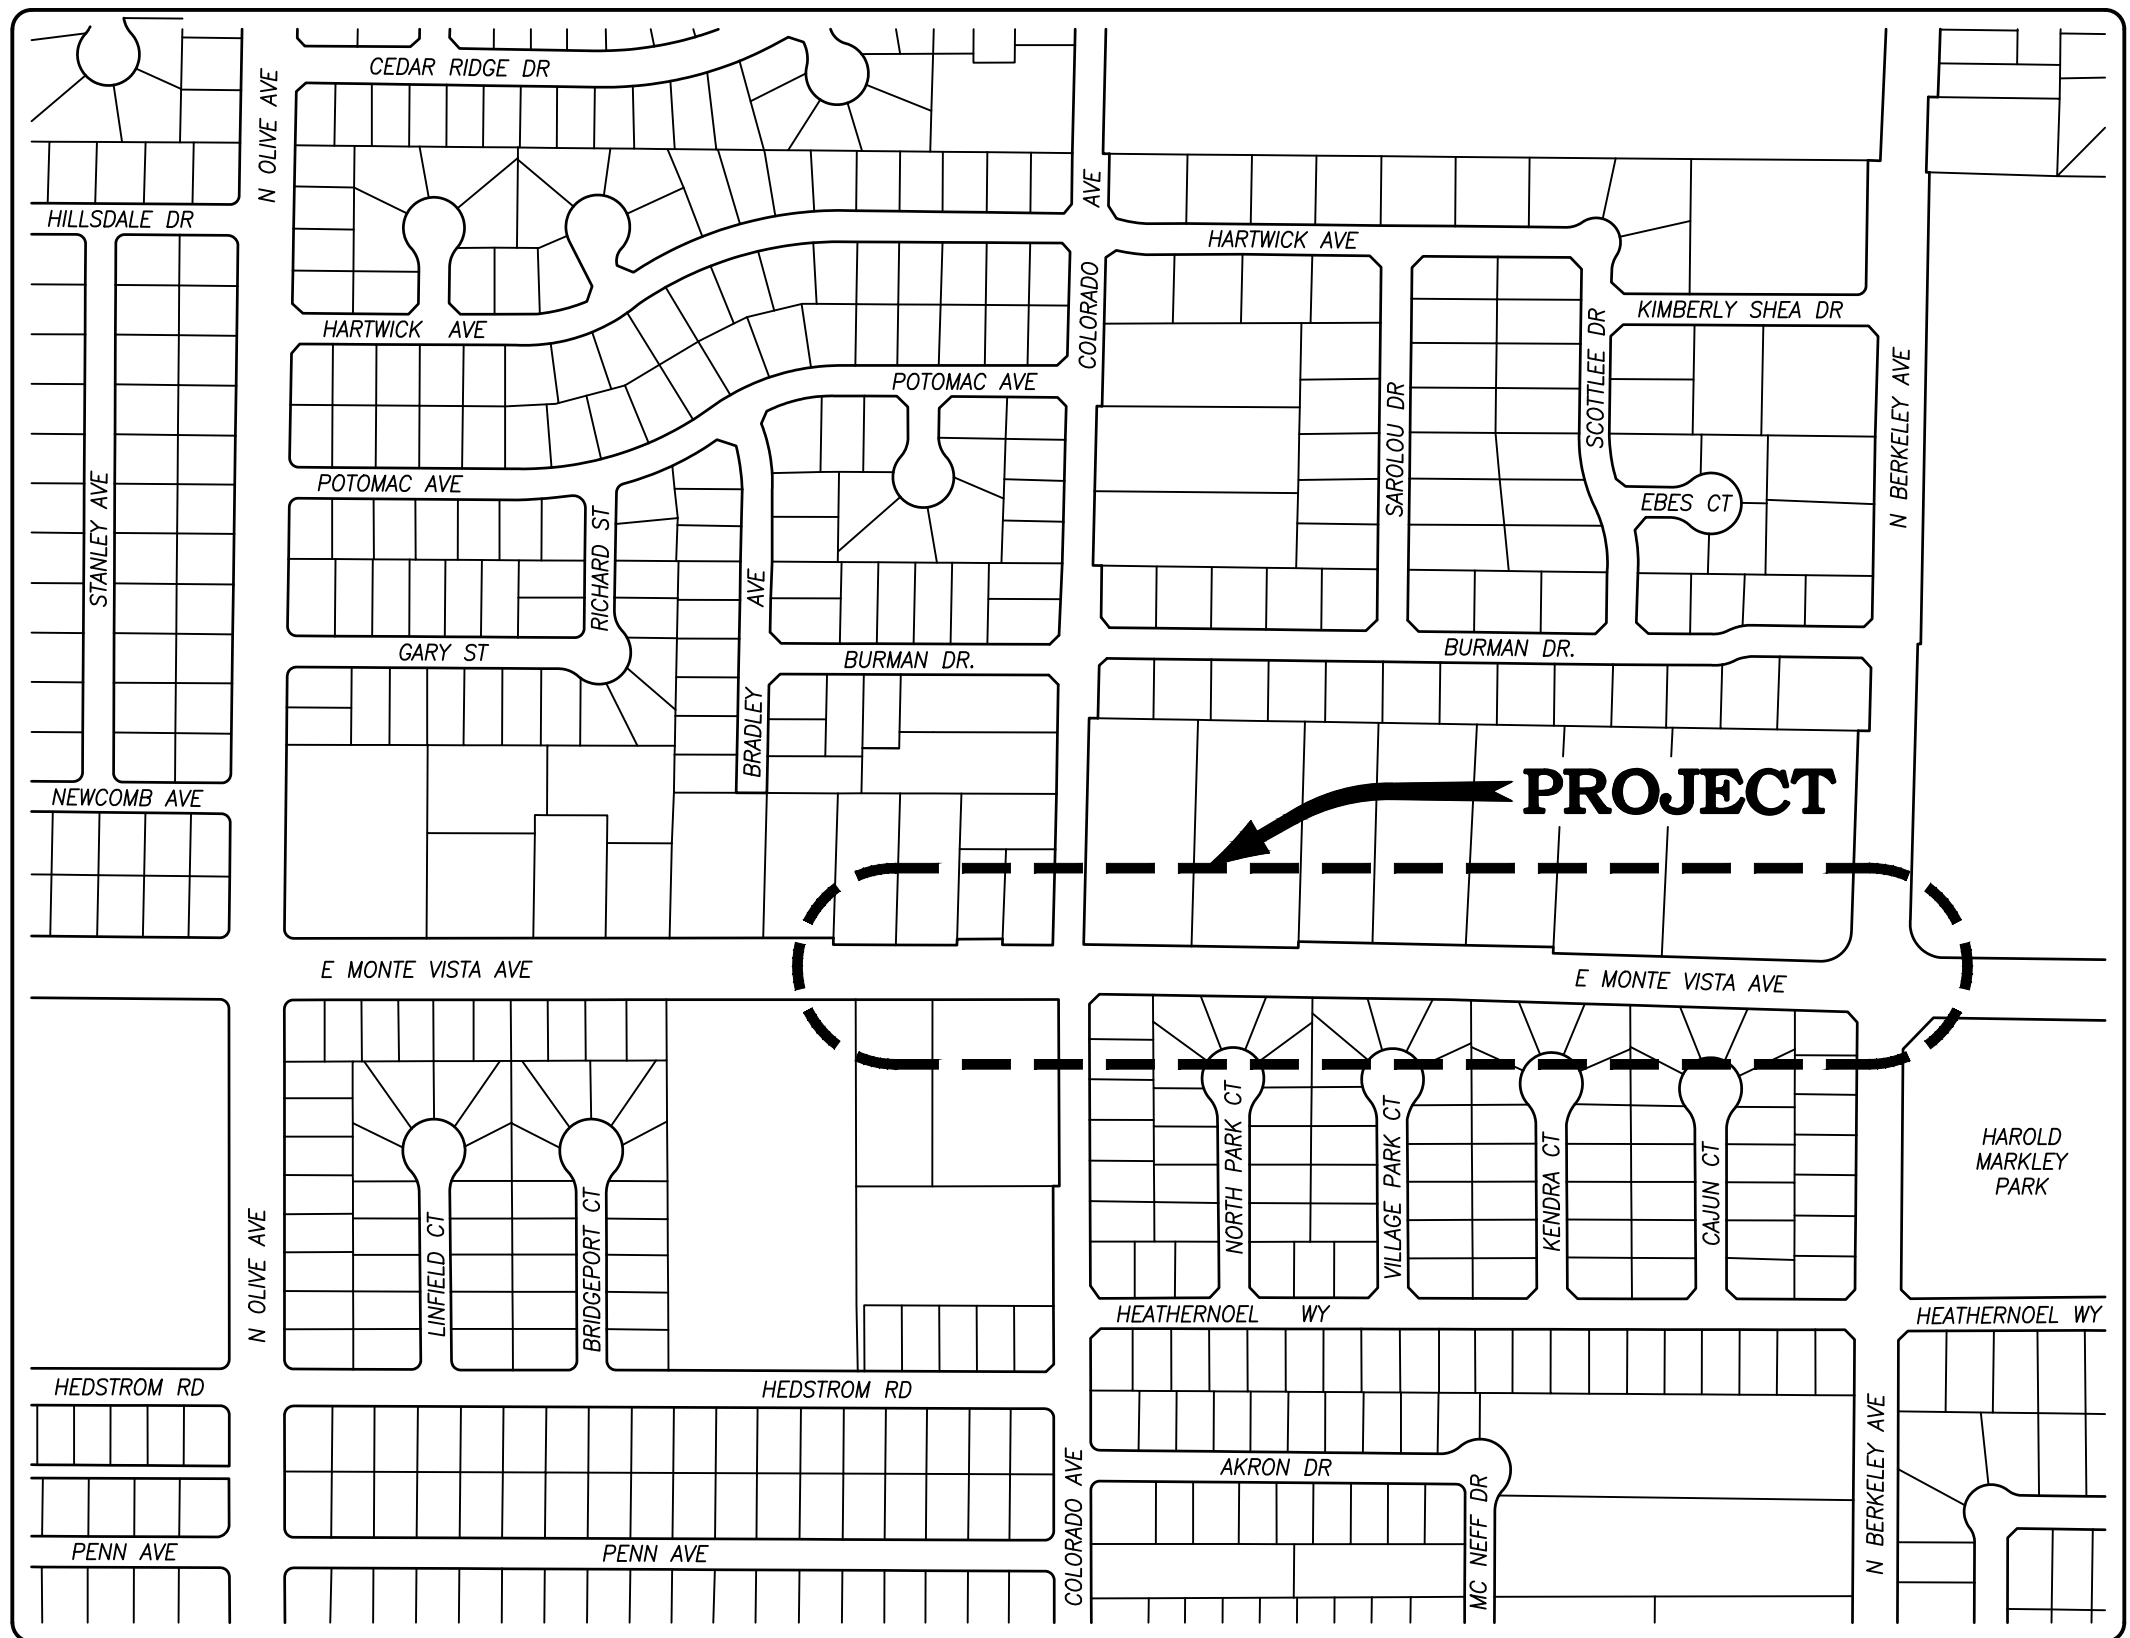


VICINITY MAP

SHEET INDEX

SHEET	DESCRIPTION
1	SHEET INDEX, LEGEND & VICINITY MAP
2	TOPOGRAPHY SURVEY
3	TOPOGRAPHY SURVEY
4	TOPOGRAPHY SURVEY
5	TOPOGRAPHY SURVEY
6	DEMOLITION PLAN
7	DEMOLITION PLAN
8	DEMOLITION PLAN
9	DEMOLITION PLAN
10	DEMOLITION PLAN
11	HORIZONTAL CONTROL PLAN
12	HORIZONTAL CONTROL PLAN
13	HORIZONTAL CONTROL PLAN
14	HORIZONTAL CONTROL PLAN
15	UTILITY COMPOSITE PLAN
16	UTILITY COMPOSITE PLAN
17	UTILITY COMPOSITE PLAN
18	UTILITY COMPOSITE PLAN
19	GRADING AND DRAINAGE PLAN
20	GRADING AND DRAINAGE PLAN
21	GRADING AND DRAINAGE PLAN
22	GRADING AND DRAINAGE PLAN
23	GRADING AND DRAINAGE PLAN
24	CONSTRUCTION DETAILS
25	CONSTRUCTION DETAILS


CONTACTS

<u>CITY OF TURLOCK, DEVELOPMENT SERVICES DEPARTMENT</u> (209) 668-5520 ENGINEERING DIVISION
<u>CITY OF TURLOCK, MUNICIPAL SERVICES DEPARTMENT</u> (209) 668-5590 FOR SEWER, STORM AND WATER LINES
<u>TURLOCK IRRIGATION DISTRICT (ELECTRICAL)</u> (209) 883-8241 MANJOT GILL
<u>TURLOCK IRRIGATION DISTRICT (IRRIGATION)</u> (209) 883-8367 TODD TROGLIN
<u>CHARTER COMMUNICATIONS</u> (209) 633-3311 ABEL DAVILA
<u>PACIFIC GAS & ELECTRIC (GAS)</u> (209) 576-6662 KURT SOUSA
<u>AT&T</u> (209) 578-7139 SUKHWANT VIRK
<u>FIRE DEPARTMENT (NON-EMERGENCY)</u> (209) 668-5580
<u>POLICE DEPARTMENT (NON-EMERGENCY)</u> (209) 668-1200
<u>AMBULANCE</u> (209) 632-2271
<u>TURLOCK SCAVENGER</u> (209) 668-7274

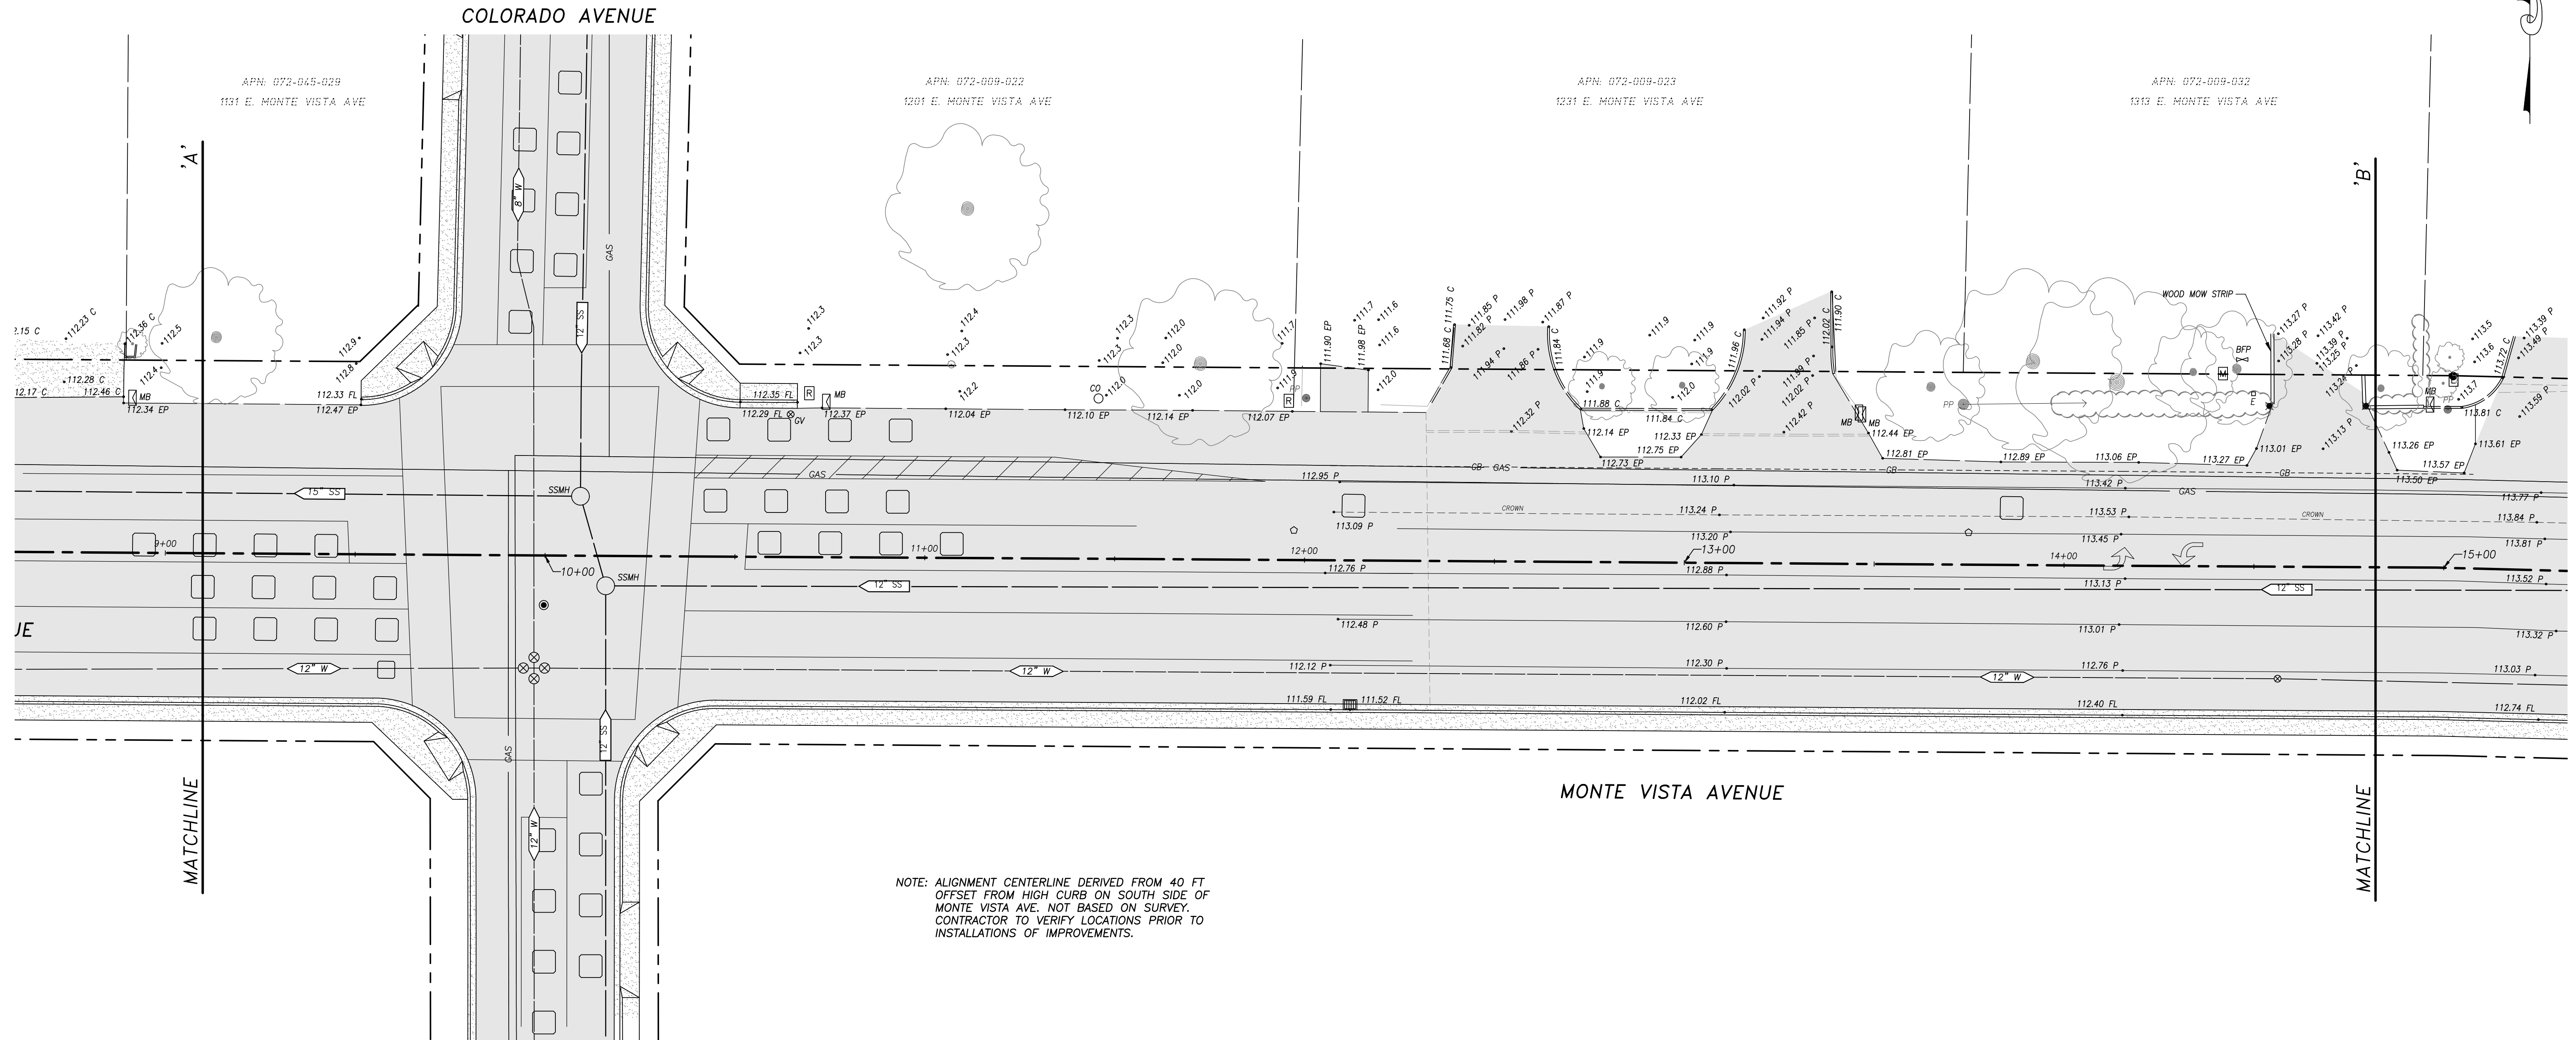

TOPOGRAPHY NOTES:

1. ALL ELEVATIONS REFER TO NAVD 88 DATUM, BENCHMARKS: AS SHOWN
2. ALL UTILITY INFORMATION SHOWN ON THIS MAP IS BASED UPON SURFACE EVIDENCE LOCATED IN THE FIELD AND THE RECORDS OF THE VARIOUS UTILITY COMPANIES.
3. ALL BOUNDARY INFORMATION SHOWN ON THIS MAP IS BASED UPON A FIELD SURVEY AND THE RECORD INFORMATION OF VARIOUS MAPS.

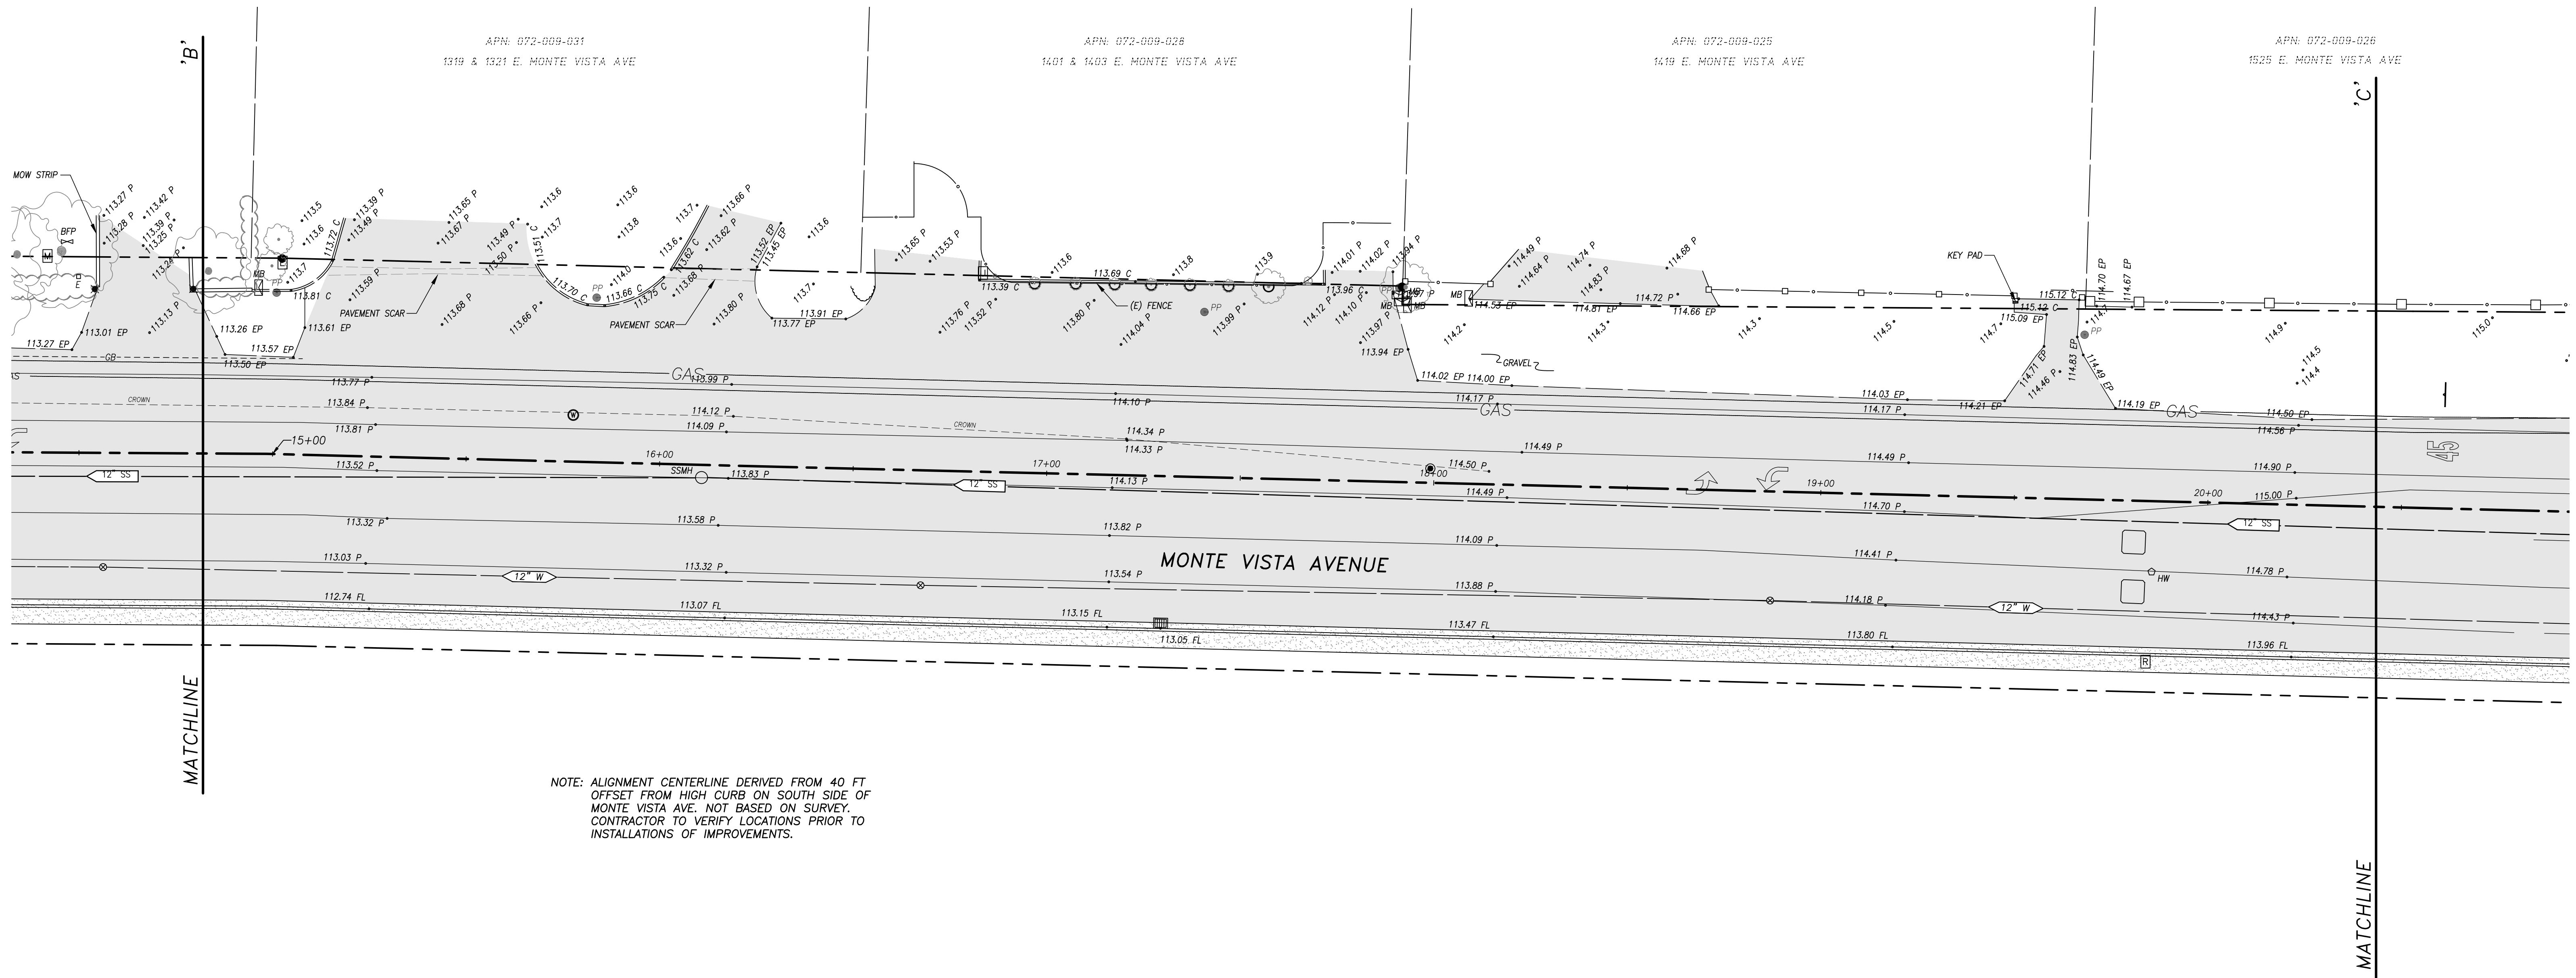

NOTE: ALIGNMENT CENTERLINE DERIVED FROM 40 FT
OFFSET FROM HIGH CURB ON SOUTH SIDE OF
MONTE VISTA AVE. NOT BASED ON SURVEY.
CONTRACTOR TO VERIFY LOCATIONS PRIOR TO
INSTALLATIONS OF IMPROVEMENTS.


TOPOGRAPHY NOTES:

1. ALL ELEVATIONS REFER TO NAVD 88 DATUM, BENCHMARKS: AS SHOWN
2. ALL UTILITY INFORMATION SHOWN ON THIS MAP IS BASED UPON SURFACE EVIDENCE LOCATED IN THE FIELD AND THE RECORDS OF THE VARIOUS UTILITY COMPANIES.
3. ALL BOUNDARY INFORMATION SHOWN ON THIS MAP IS BASED UPON A FIELD SURVEY AND THE RECORD INFORMATION OF VARIOUS MAPS.



NOTE:
ALL REFERENCES AND WRITTEN
DIMENSIONS SHALL SUPERCEDE
ALL SCALED DISTANCES AND
SHALL BE VERIFIED IN THE
FIELD. ANY DISCREPANCY SHALL
BE BROUGHT TO THE ATTENTION
OF THE ENGINEER PRIOR TO
THE COMMENCEMENT OF WORK.

Eric A. Picciano
ERIC A. PICCIANO, P.E.
INTERIM DEVELOPMENT SERVICES
DIRECTOR/CITY ENGINEER
2-1-18
PLANS APPROVAL DATE

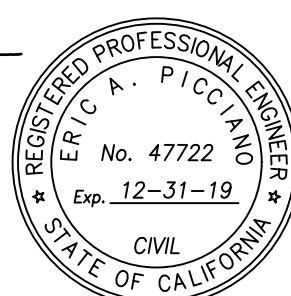

Nathan B. Bray
NATHAN B. BRAY, P.E.
PRINCIPAL CIVIL ENGINEER
DATE: 2-1-18




CITY OF TURLOCK
DEVELOPMENT SERVICES
ENGINEERING DIVISION
156 S. BROADWAY, STE 150
(209) 668-5520

TOPOGRAPHY SURVEY
MONTE VISTA AVENUE ~ STA. 14+82 TO STA. 20+43
CAPITAL PROJECT NO. 15-65
MONTE VISTA AVENUE WIDENING BETWEEN
COLORADO AVENUE AND N. BERKELEY AVENUE

VERIFY SCALE
BAR IS 1" ON
ORIGINAL DRAWING
1/4" 3/4" 1"
0 1/2"
IF NOT ONE INCH ON
THIS SHEET, ADJUST
SCALES ACCORDINGLY

DRAWN BY: JSH
REV. BY: --
CH. BY: REJ
DATE: JAN 22, 2018
SCALE: 1" = 20'
15-65 BASE.dwg

SHEET
4
OF 25

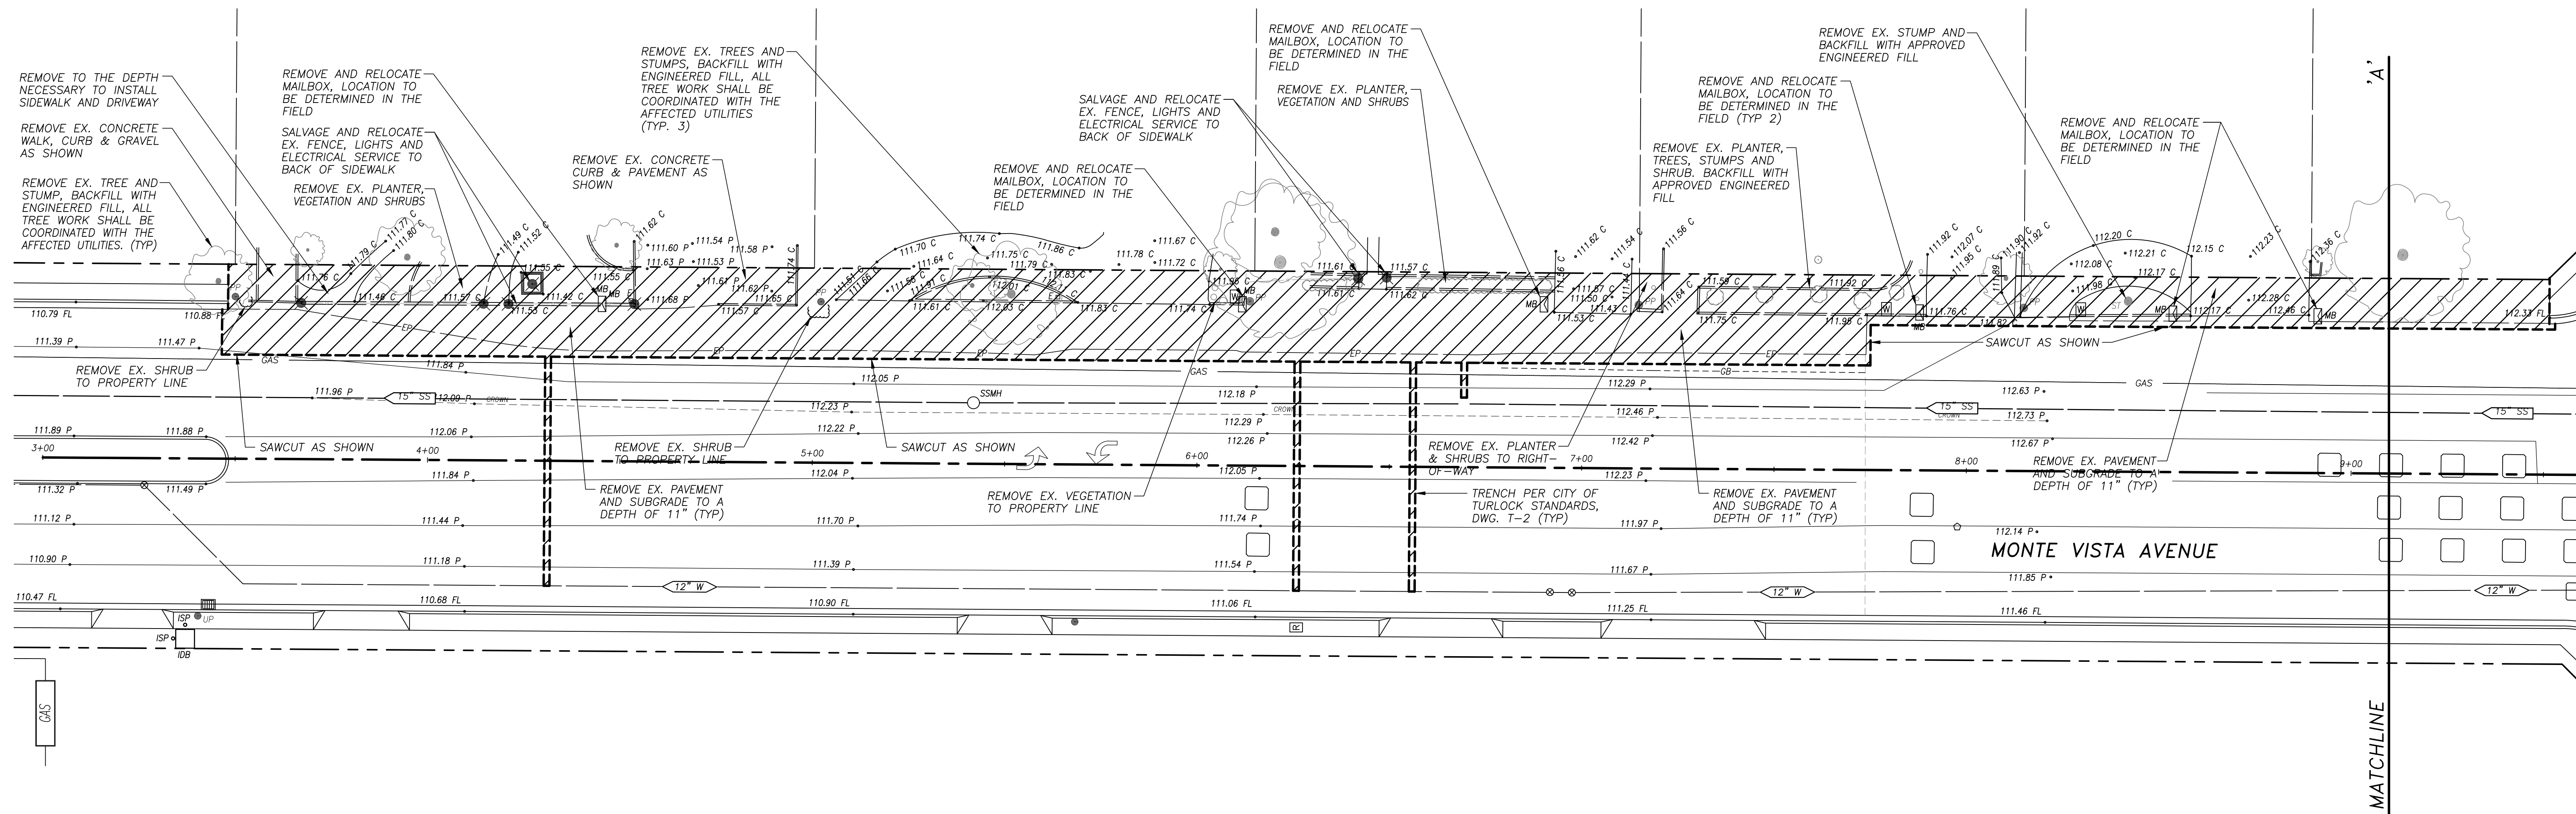

NOTE:
ALL REFERENCES AND WRITTEN
DIMENSIONS SHALL SUPERCEDE
ALL SCALED DISTANCES AND
SHALL BE VERIFIED IN THE
FIELD. ANY DISCREPANCY SHALL
BE BROUGHT TO THE ATTENTION
OF THE ENGINEER PRIOR TO
THE COMMENCEMENT OF WORK.

Eric A. Picciano
ERIC A. PICCIANO, P.E.
INTERIM DEVELOPMENT SERVICES
DIRECTOR/CITY ENGINEER
2-1-18
PLANS APPROVAL DATE

Nathan B. Bray
NATHAN B. BRAY, P.E.
PRINCIPAL CIVIL ENGINEER
DATE: 2-1-18




CITY OF TURLOCK
DEVELOPMENT SERVICES
ENGINEERING DIVISION
156 S. BROADWAY, STE 150
(209) 668-5520


DEMOLITION PLAN
MONTE VISTA AVENUE ~ STA. 3+00 TO STA. 9+10
CAPITAL PROJECT NO. 15-65
MONTE VISTA AVENUE WIDENING BETWEEN
COLORADO AVENUE AND N. BERKELEY AVENUE

VERIFY SCALE
BAR IS 1" ON
ORIGINAL DRAWING
1/4" 3/4" 1"
0 1/2"
IF NOT ONE INCH ON
THIS SHEET, ADJUST
SCALES ACCORDINGLY


DRAWN BY: JSH
REV. BY: --
CH. BY: REJ
DATE: JAN 22, 2018
SCALE: 1" = 20'
15-65 BASE.dwg



SHEET
6
OF 25

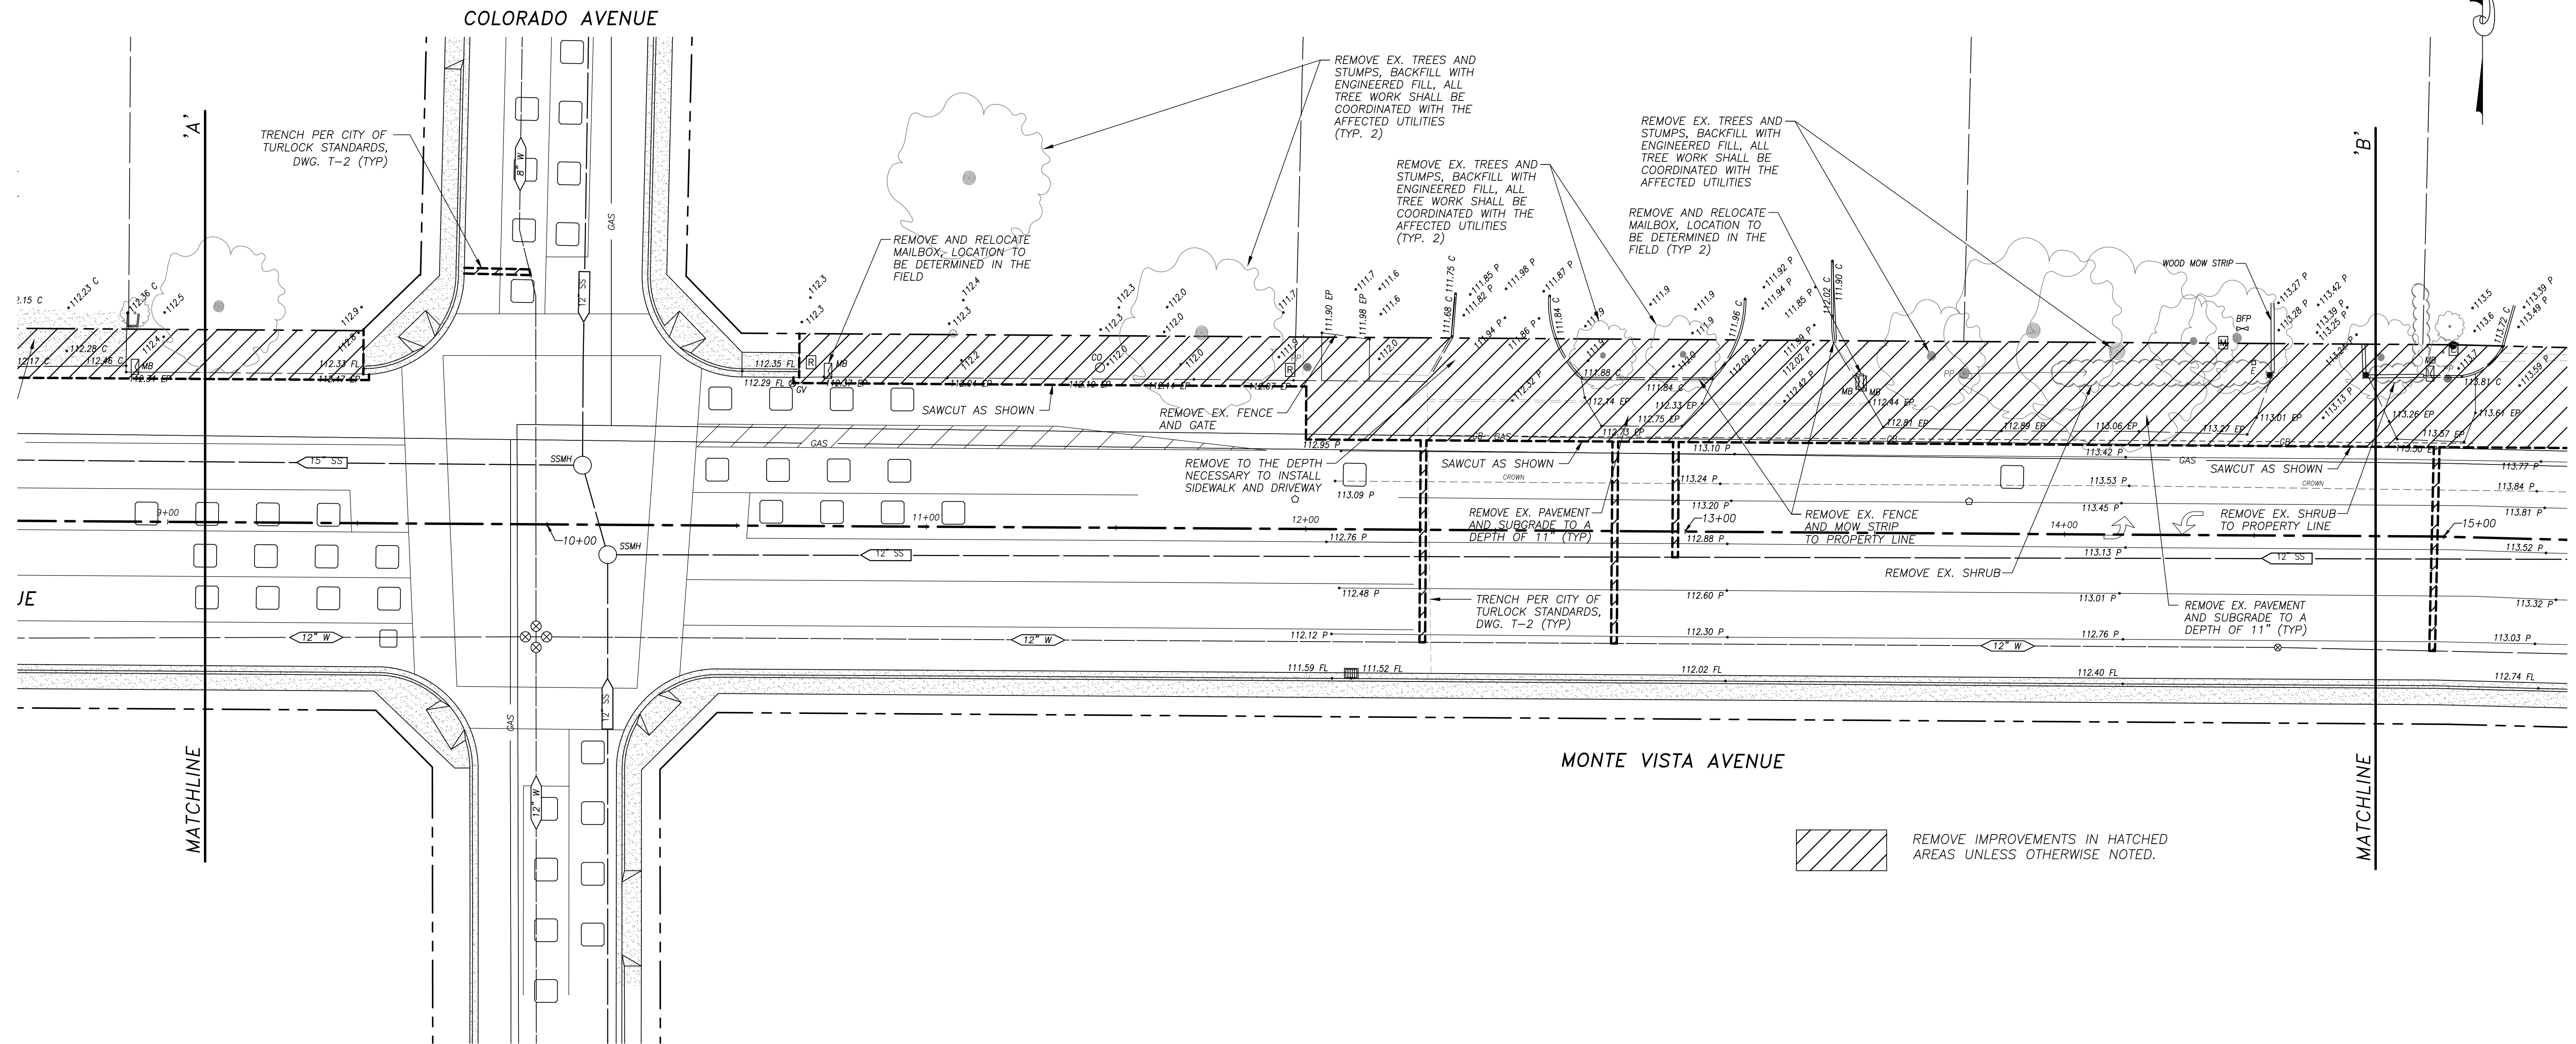


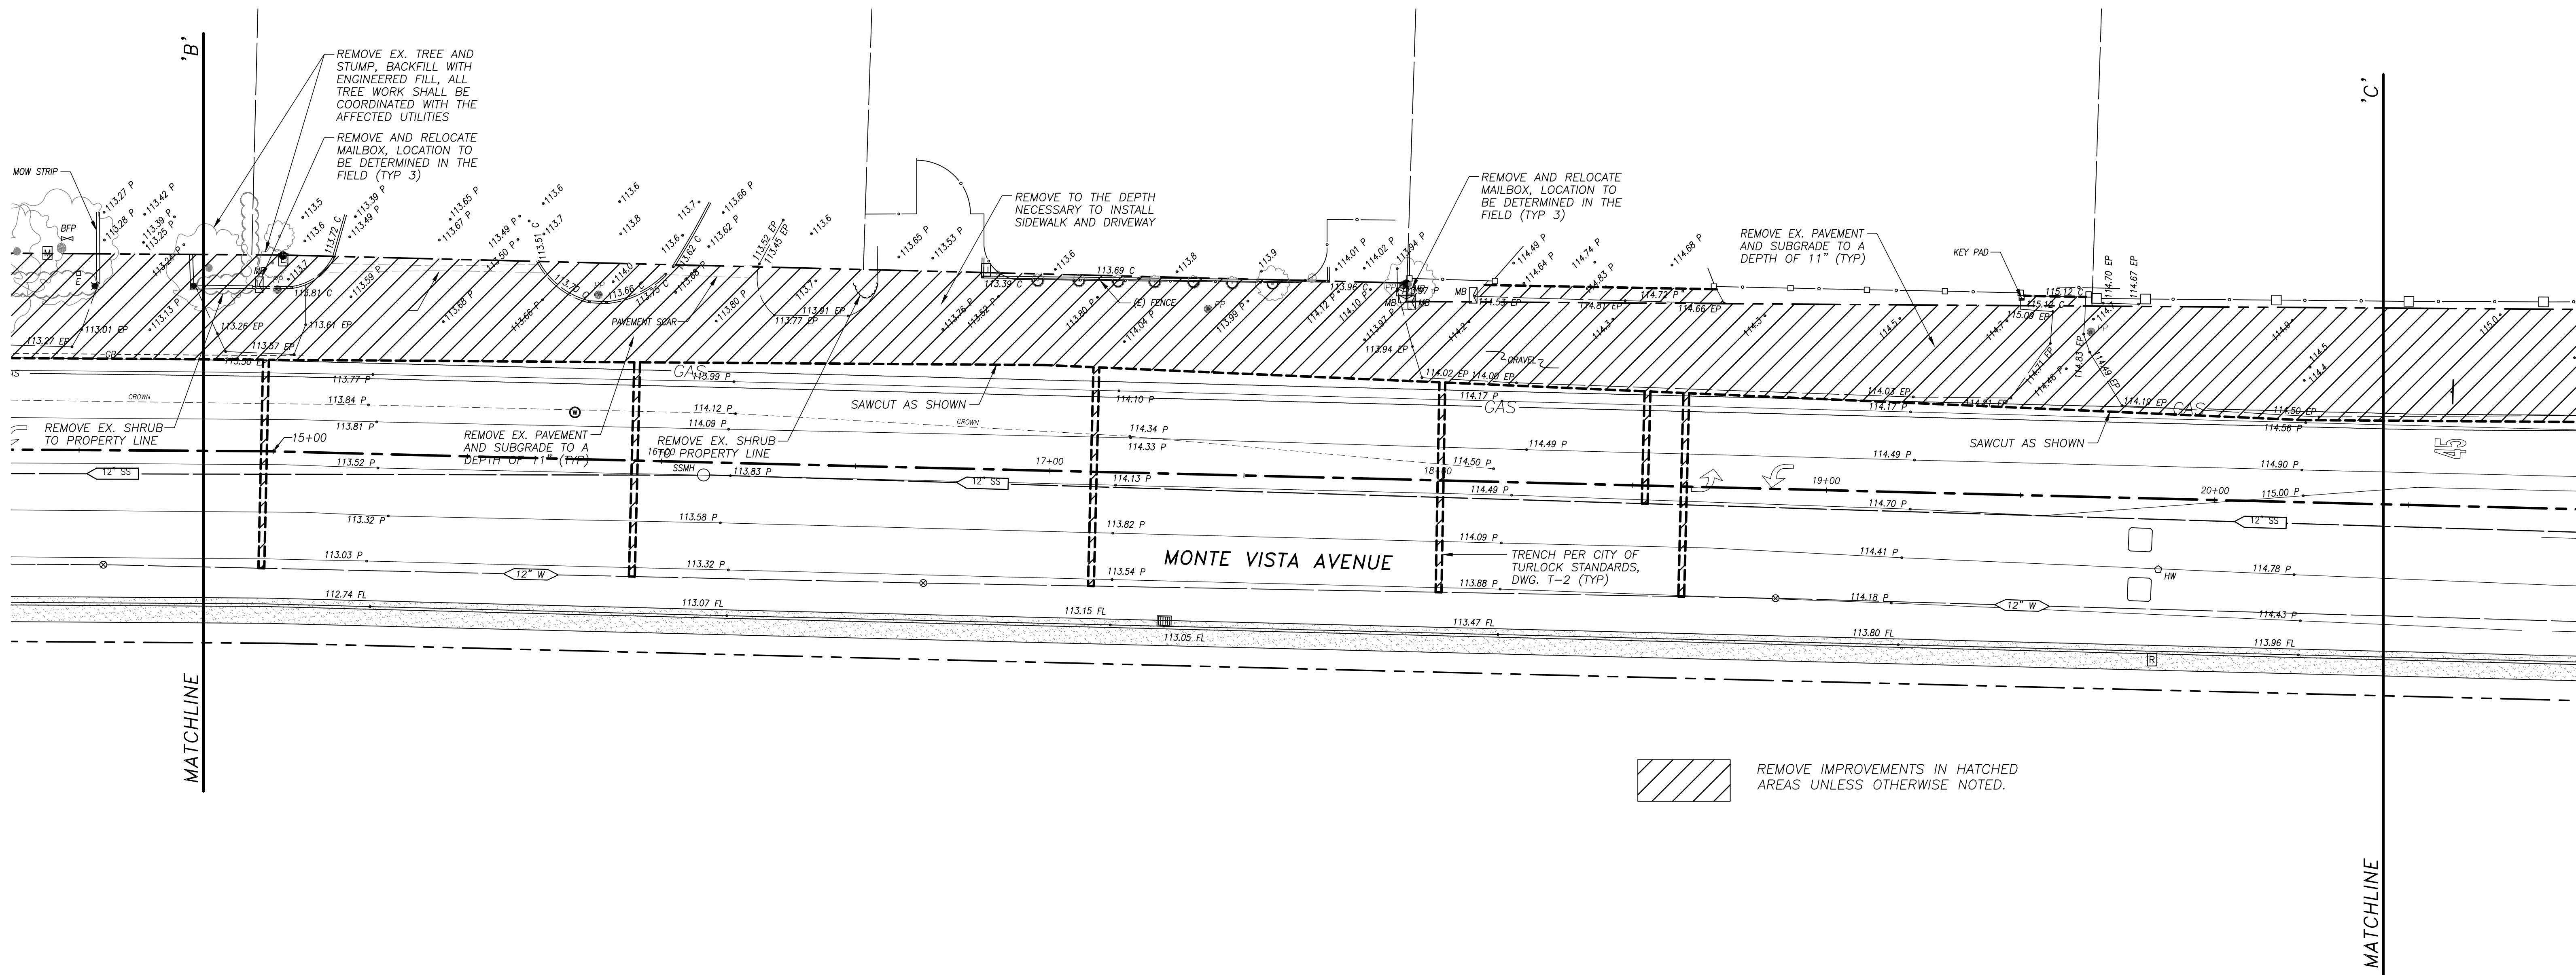

REMOVE IMPROVEMENTS IN HATCHED AREAS UNLESS OTHERWISE NOTED.

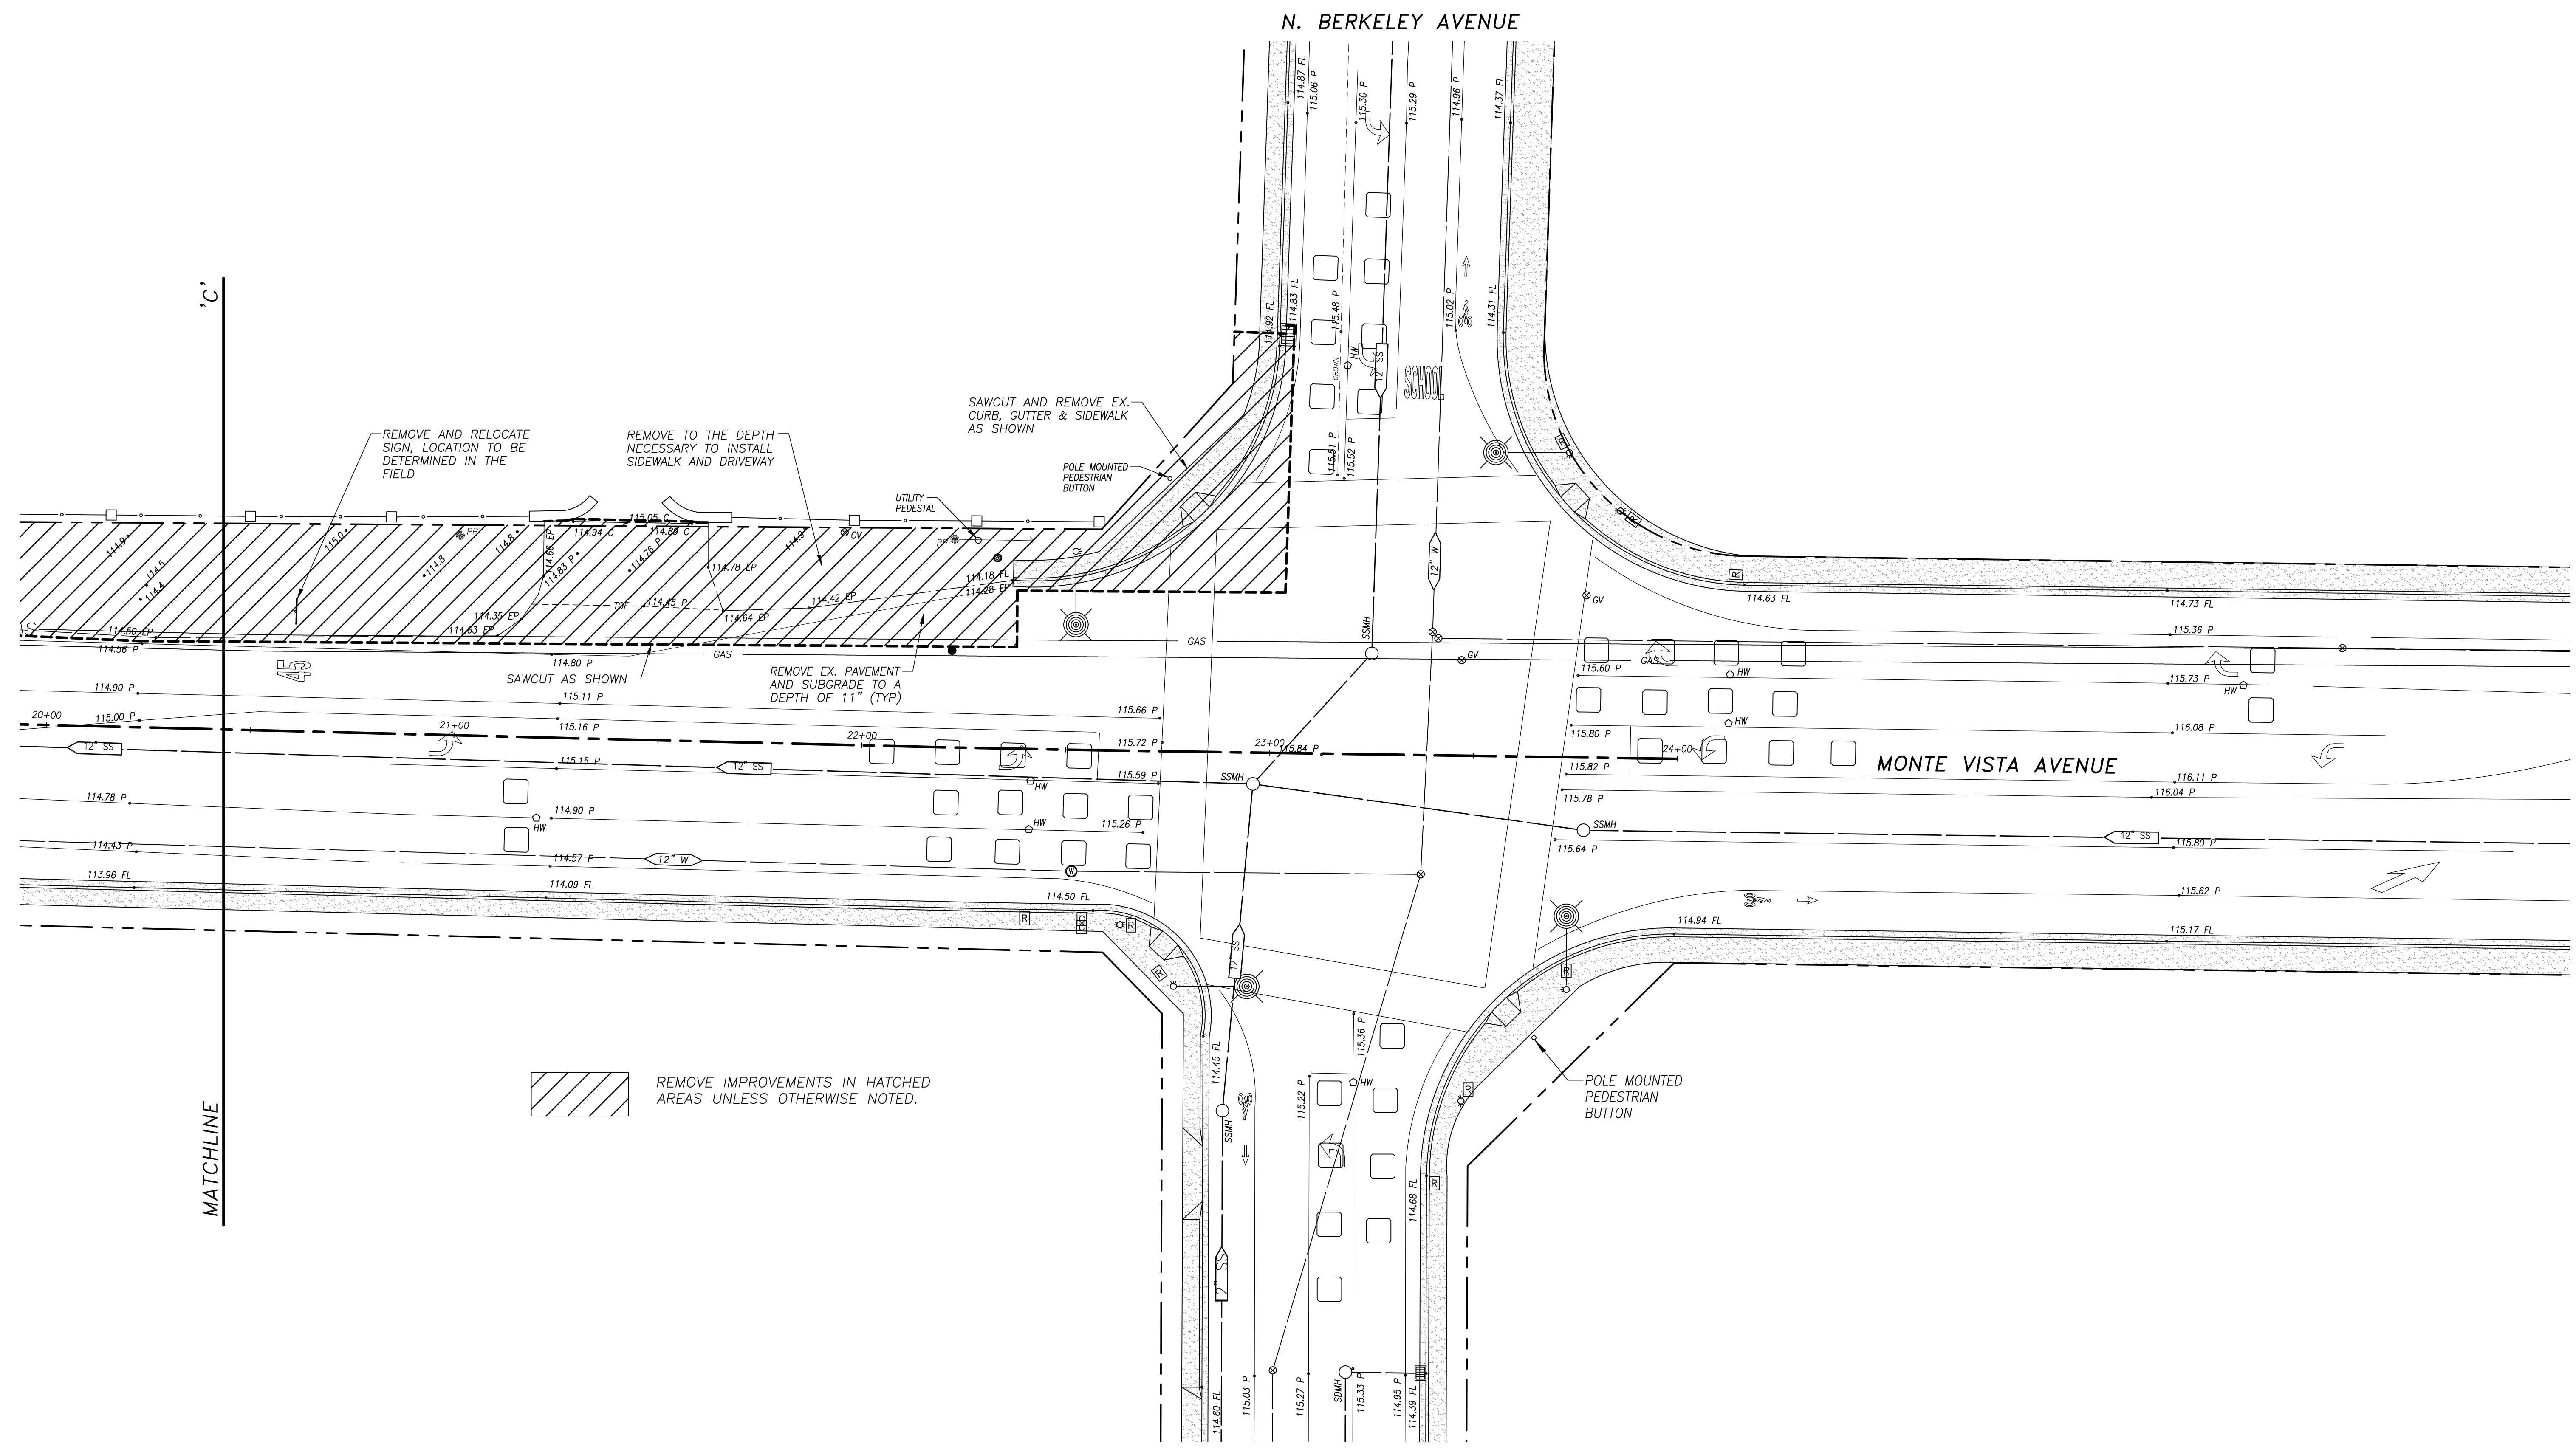


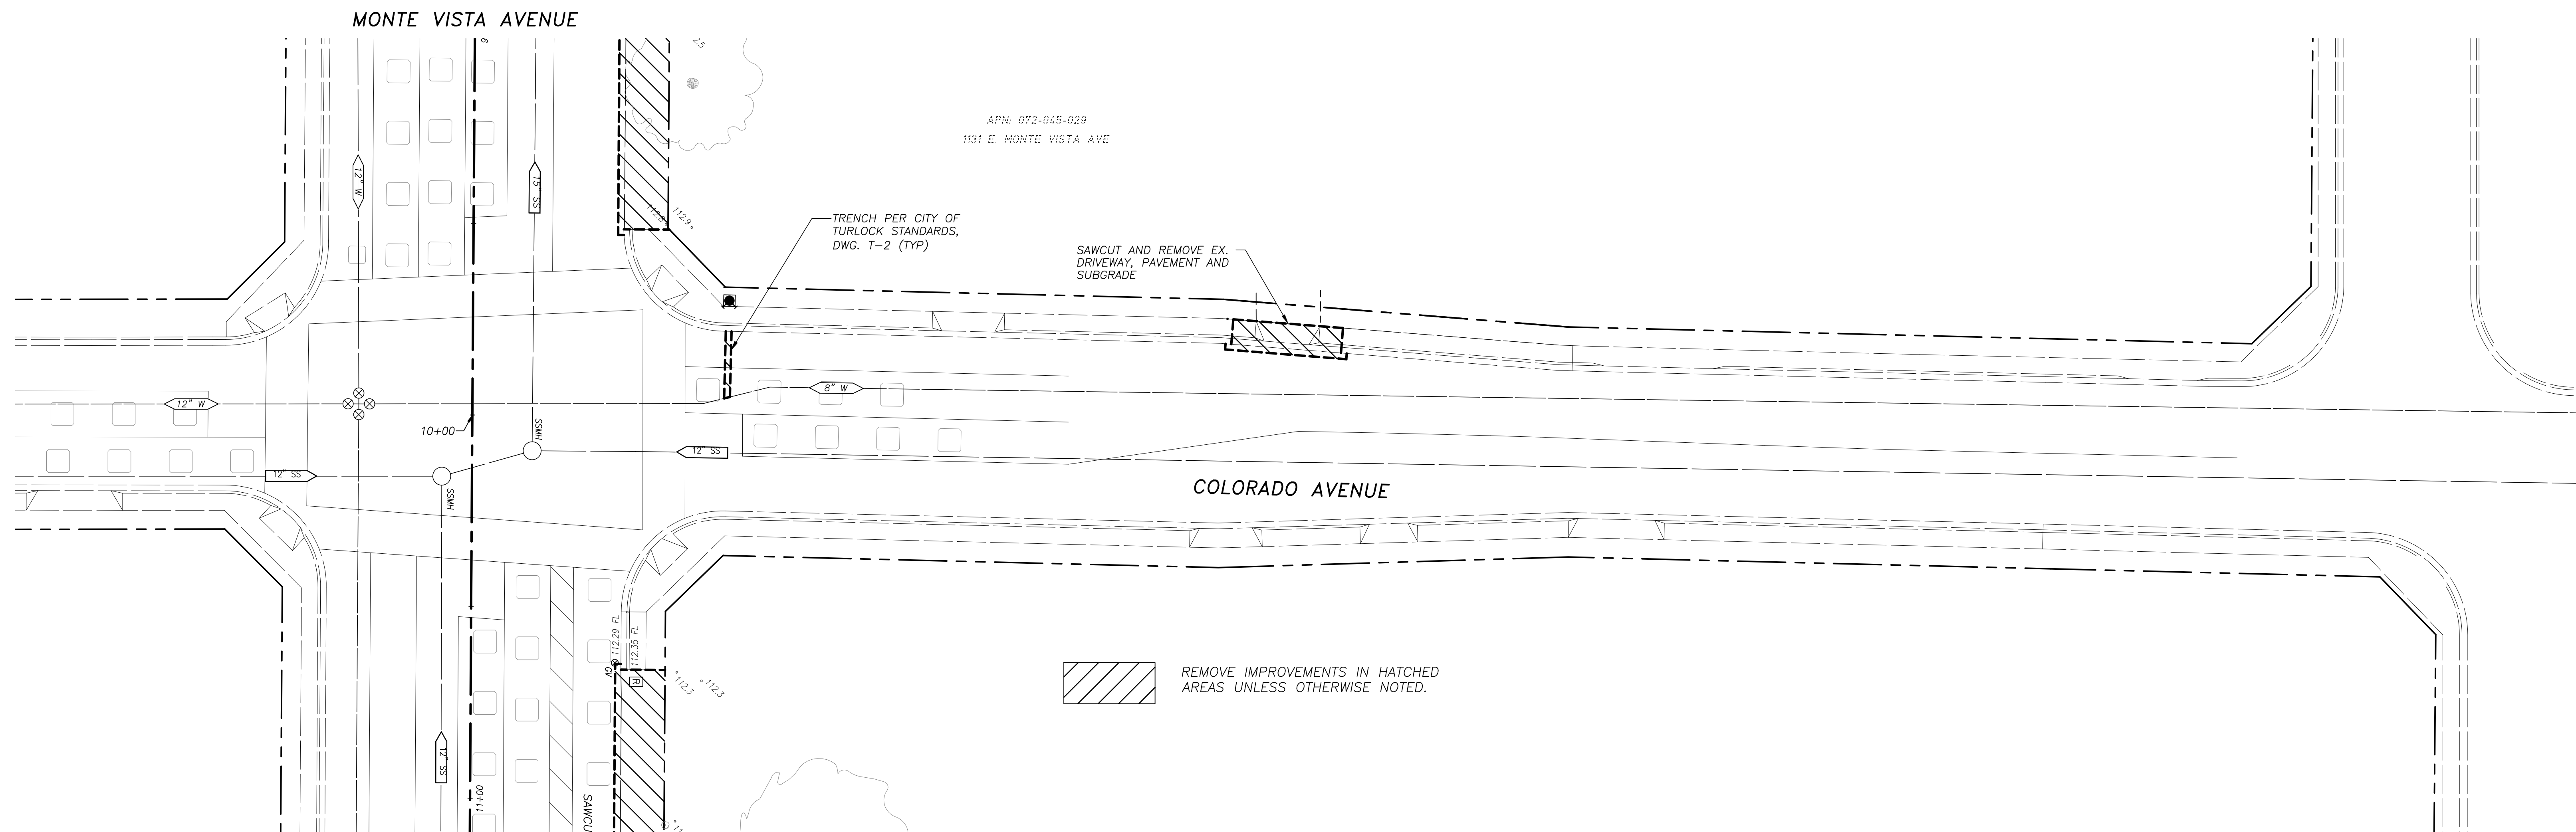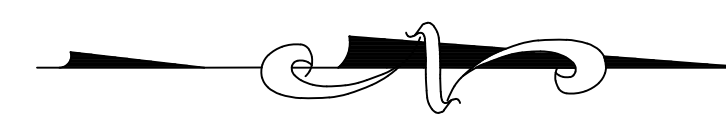

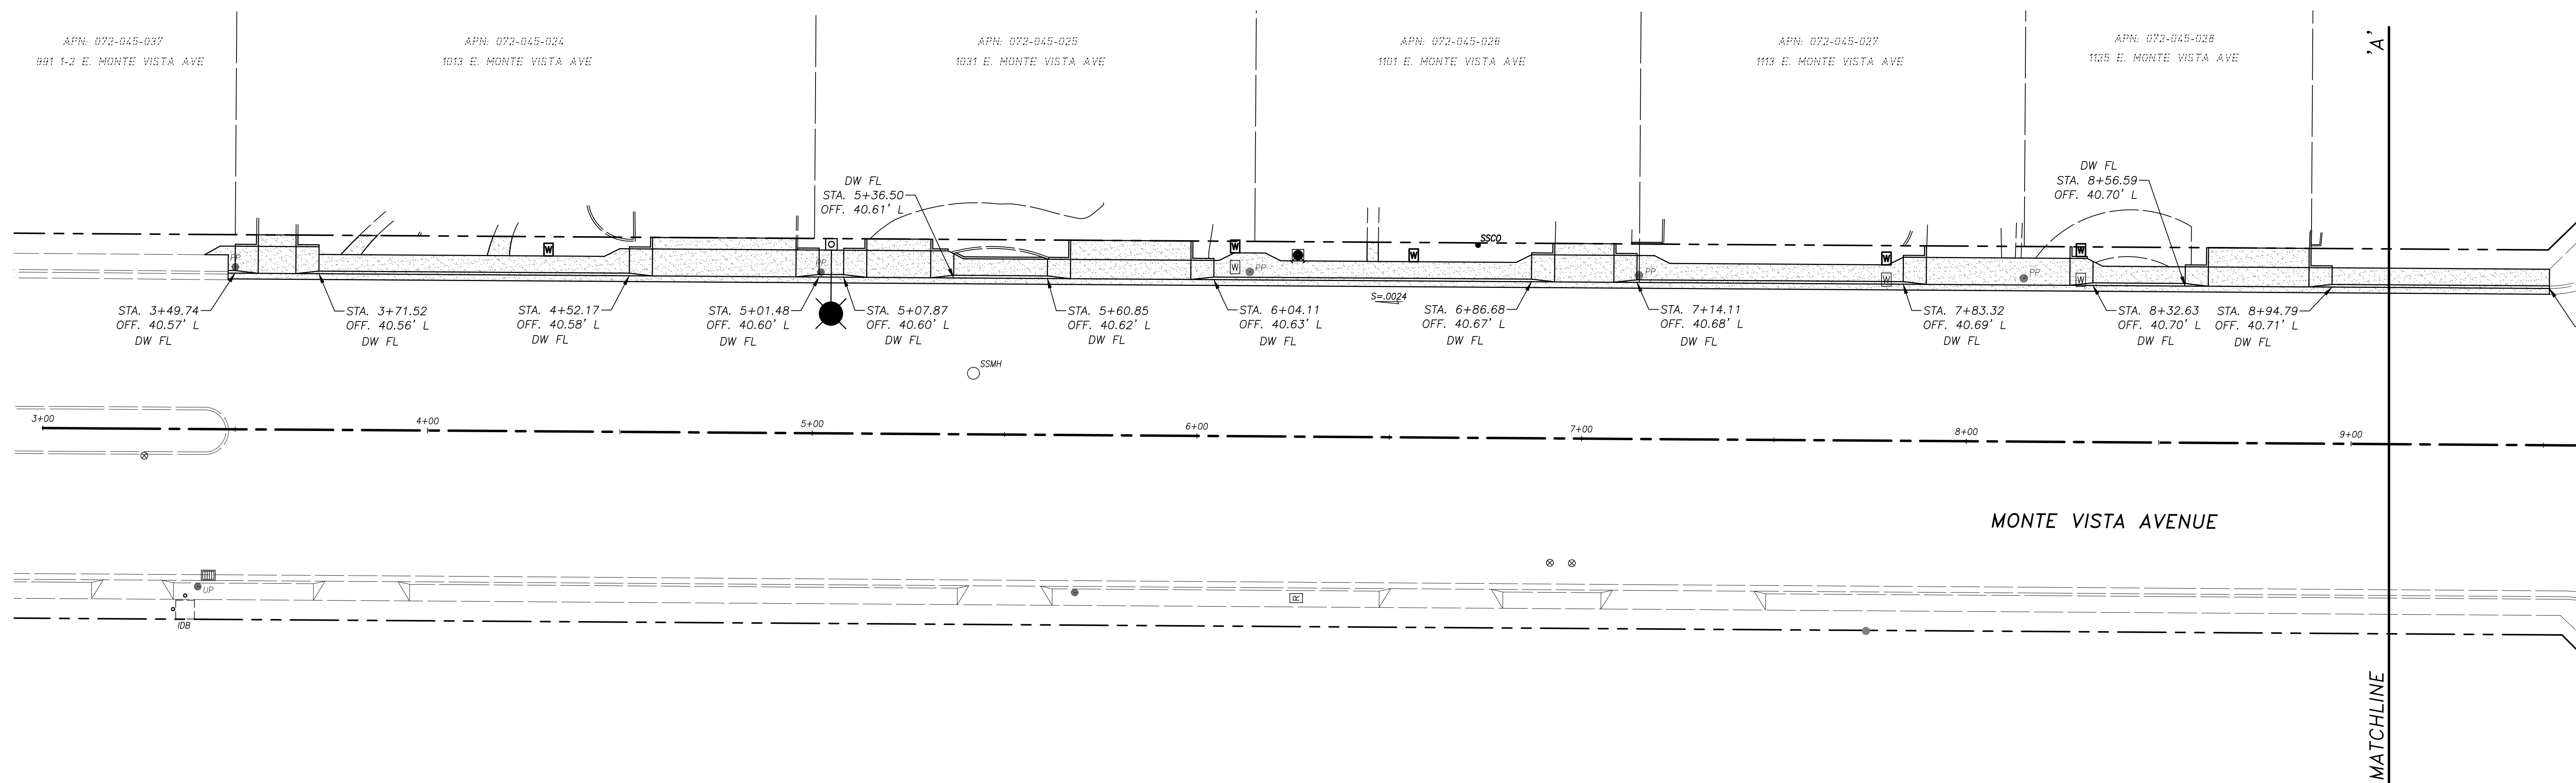

NOTE:
ALL REFERENCES AND WRITTEN
DIMENSIONS SHALL SUPERCEDE
ALL SCALED DISTANCES AND
SHALL BE VERIFIED IN THE
FIELD. ANY DISCREPANCY SHALL
BE BROUGHT TO THE ATTENTION
OF THE ENGINEER PRIOR TO
THE COMMENCEMENT OF WORK.

Eric A. Picciano
ERIC A. PICCIANO, P.E.
INTERIM DEVELOPMENT SERVICES
DIRECTOR/CITY ENGINEER
2-1-18
PLANS APPROVAL DATE

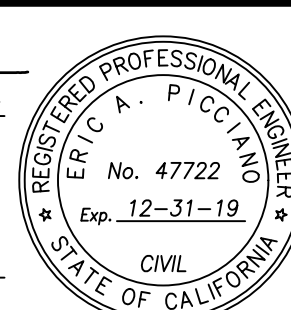

Nathan B. Bray
NATHAN B. BRAY, P.E.
PRINCIPAL CIVIL ENGINEER
DATE: 2-1-18



CITY OF TURLOCK
DEVELOPMENT SERVICES
ENGINEERING DIVISION
156 S. BROADWAY, STE 150
(209) 668-5520


HORIZONTAL CONTROL PLAN
MONTE VISTA AVENUE ~ STA. 3+00 TO STA. 9+10
CAPITAL PROJECT NO. 15-65
MONTE VISTA AVENUE WIDENING BETWEEN
COLORADO AVENUE AND N. BERKELEY AVENUE

VERIFY SCALE
BAR IS 1" ON
ORIGINAL DRAWING
0 1/4" 3/4" 1"
1/2"
IF NOT ONE INCH ON
THIS SHEET, ADJUST
SCALES ACCORDINGLY

DRAWN BY: JSH
REV. BY: --
CH. BY: REJ
DATE: JAN 22, 2018
SCALE: 1" = 20'
15-65 BASE.dwg


SHEET

11
OF 25

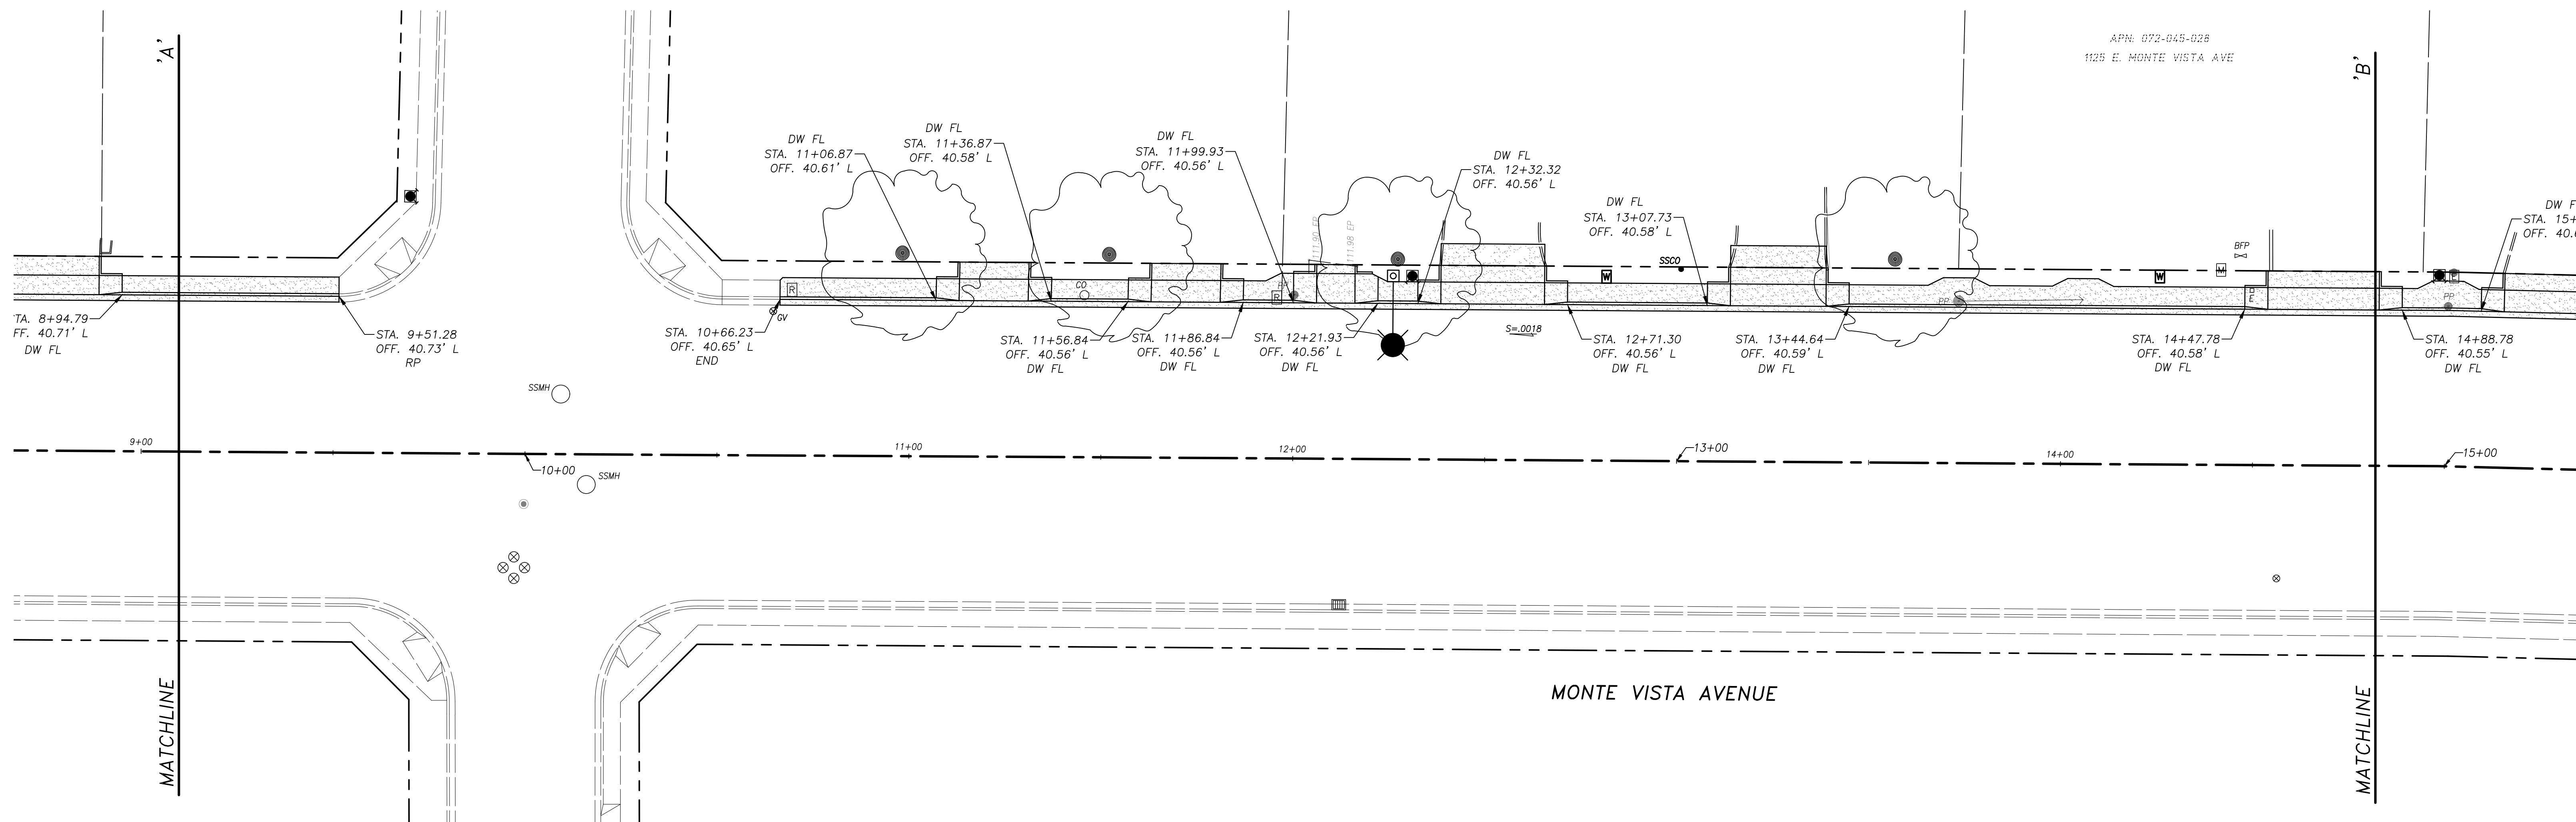

NOTE:
ALL REFERENCES AND WRITTEN
DIMENSIONS SHALL SUPERCEDE
ALL SCALED DISTANCES AND
SHALL BE VERIFIED IN THE
FIELD. ANY DISCREPANCY SHALL
BE BROUGHT TO THE ATTENTION
OF THE ENGINEER PRIOR TO
THE COMMENCEMENT OF WORK.

Eric A. Picciano
ERIC A. PICCIANO, P.E.
INTERIM DEVELOPMENT SERVICES
DIRECTOR/CITY ENGINEER
2-1-18
PLANS APPROVAL DATE

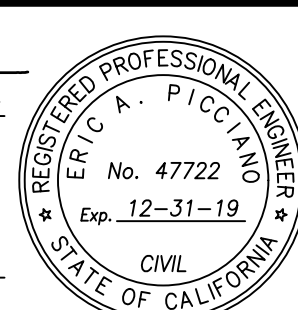

Nathan B. Bray
NATHAN B. BRAY, P.E.
PRINCIPAL CIVIL ENGINEER
DATE: 2-1-18




CITY OF TURLOCK
DEVELOPMENT SERVICES
ENGINEERING DIVISION
156 S. BROADWAY, STE 150
(209) 668-5520

HORIZONTAL CONTROL PLAN
MONTE VISTA AVENUE ~ STA. 9+10 TO STA. 14+82
CAPITAL PROJECT NO. 15-65
MONTE VISTA AVENUE WIDENING BETWEEN
COLORADO AVENUE AND N. BERKELEY AVENUE

VERIFY SCALE
BAR IS 1" ON
ORIGINAL DRAWING
0 1/4" 3/4" 1"
1/2"
IF NOT ONE INCH ON
THIS SHEET, ADJUST
SCALES ACCORDINGLY


DRAWN BY: JSH
REV. BY: --
CH. BY: REJ
DATE: JAN 22, 2018
SCALE: 1" = 20'
15-65 BASE.dwg

SHEET
12
OF 25

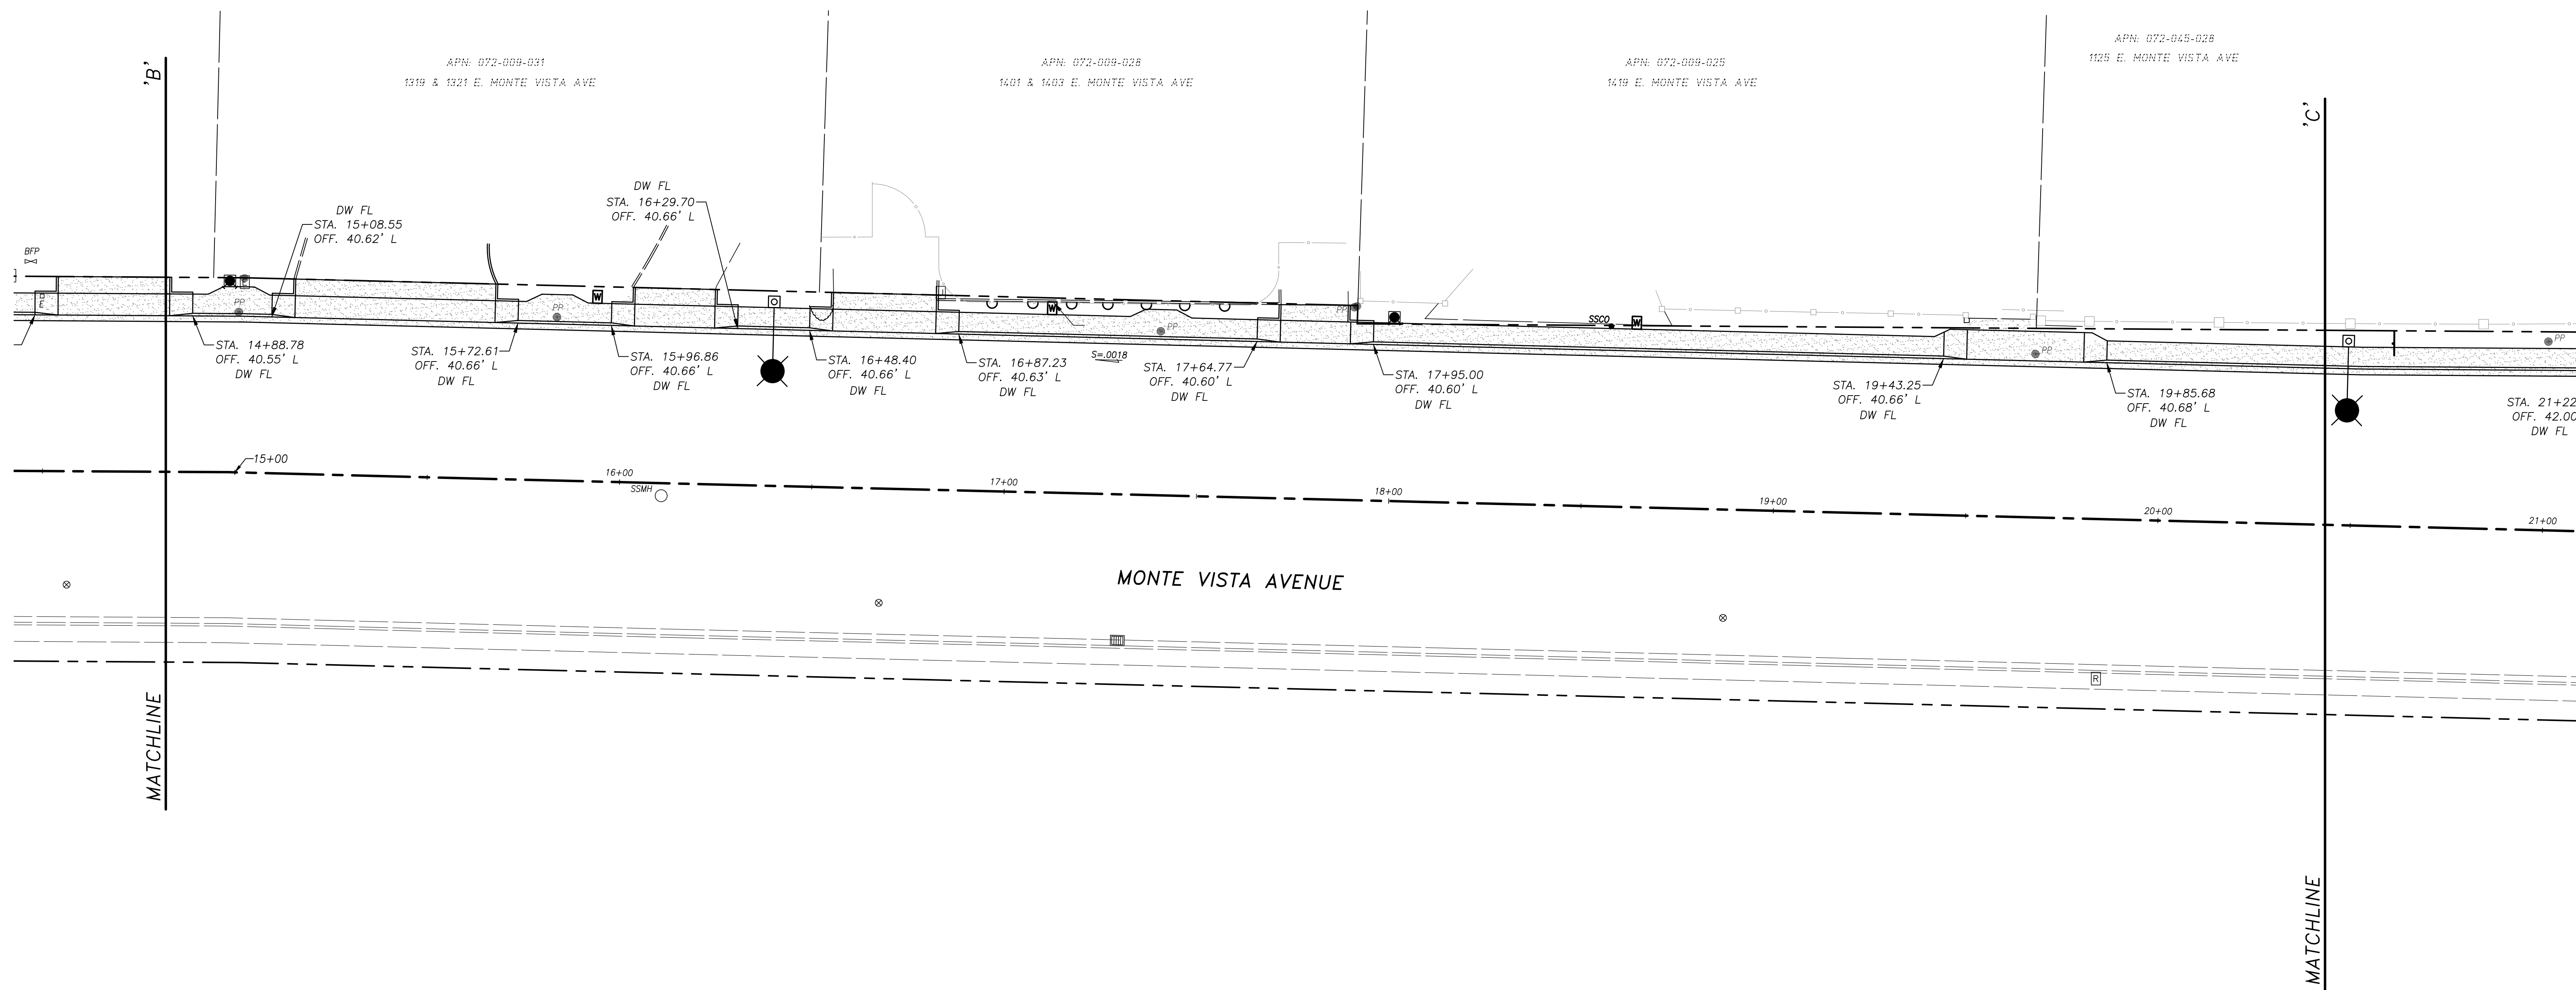

NOTE:
ALL REFERENCES AND WRITTEN
DIMENSIONS SHALL SUPERCEDE
ALL SCALED DISTANCES AND
SHALL BE VERIFIED IN THE
FIELD. ANY DISCREPANCY SHALL
BE BROUGHT TO THE ATTENTION
OF THE ENGINEER PRIOR TO
THE COMMENCEMENT OF WORK.

Eric A. Picciano
ERIC A. PICCIANO, P.E.
INTERIM DEVELOPMENT SERVICES
DIRECTOR/CITY ENGINEER
2-1-18
PLANS APPROVAL DATE

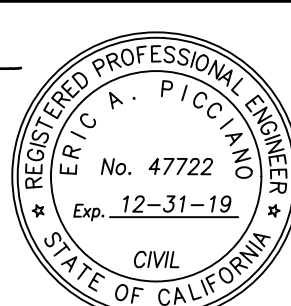

Nathan B. Bray
NATHAN B. BRAY, P.E.
PRINCIPAL CIVIL ENGINEER
DATE: 2-1-18



CITY OF TURLOCK
DEVELOPMENT SERVICES
ENGINEERING DIVISION
156 S. BROADWAY, STE 150
(209) 668-5520

HORIZONTAL CONTROL PLAN
MONTE VISTA AVENUE ~ STA. 14+82 TO STA. 20+43
CAPITAL PROJECT NO. 15-65
MONTE VISTA AVENUE WIDENING BETWEEN
COLORADO AVENUE AND N. BERKELEY AVENUE


VERIFY SCALE
BAR IS 1" ON
ORIGINAL DRAWING
0 1/4" 3/4" 1"
1/2"
IF NOT ONE INCH ON
THIS SHEET, ADJUST
SCALES ACCORDINGLY

DRAWN BY: JSH
REV. BY: --
CH. BY: REJ
DATE: JAN 22, 2018
SCALE: 1" = 20'
15-65 BASE.dwg

SHEET
13
OF 25




APN: 072-045-028
1125 E. MONTE VISTA AVE

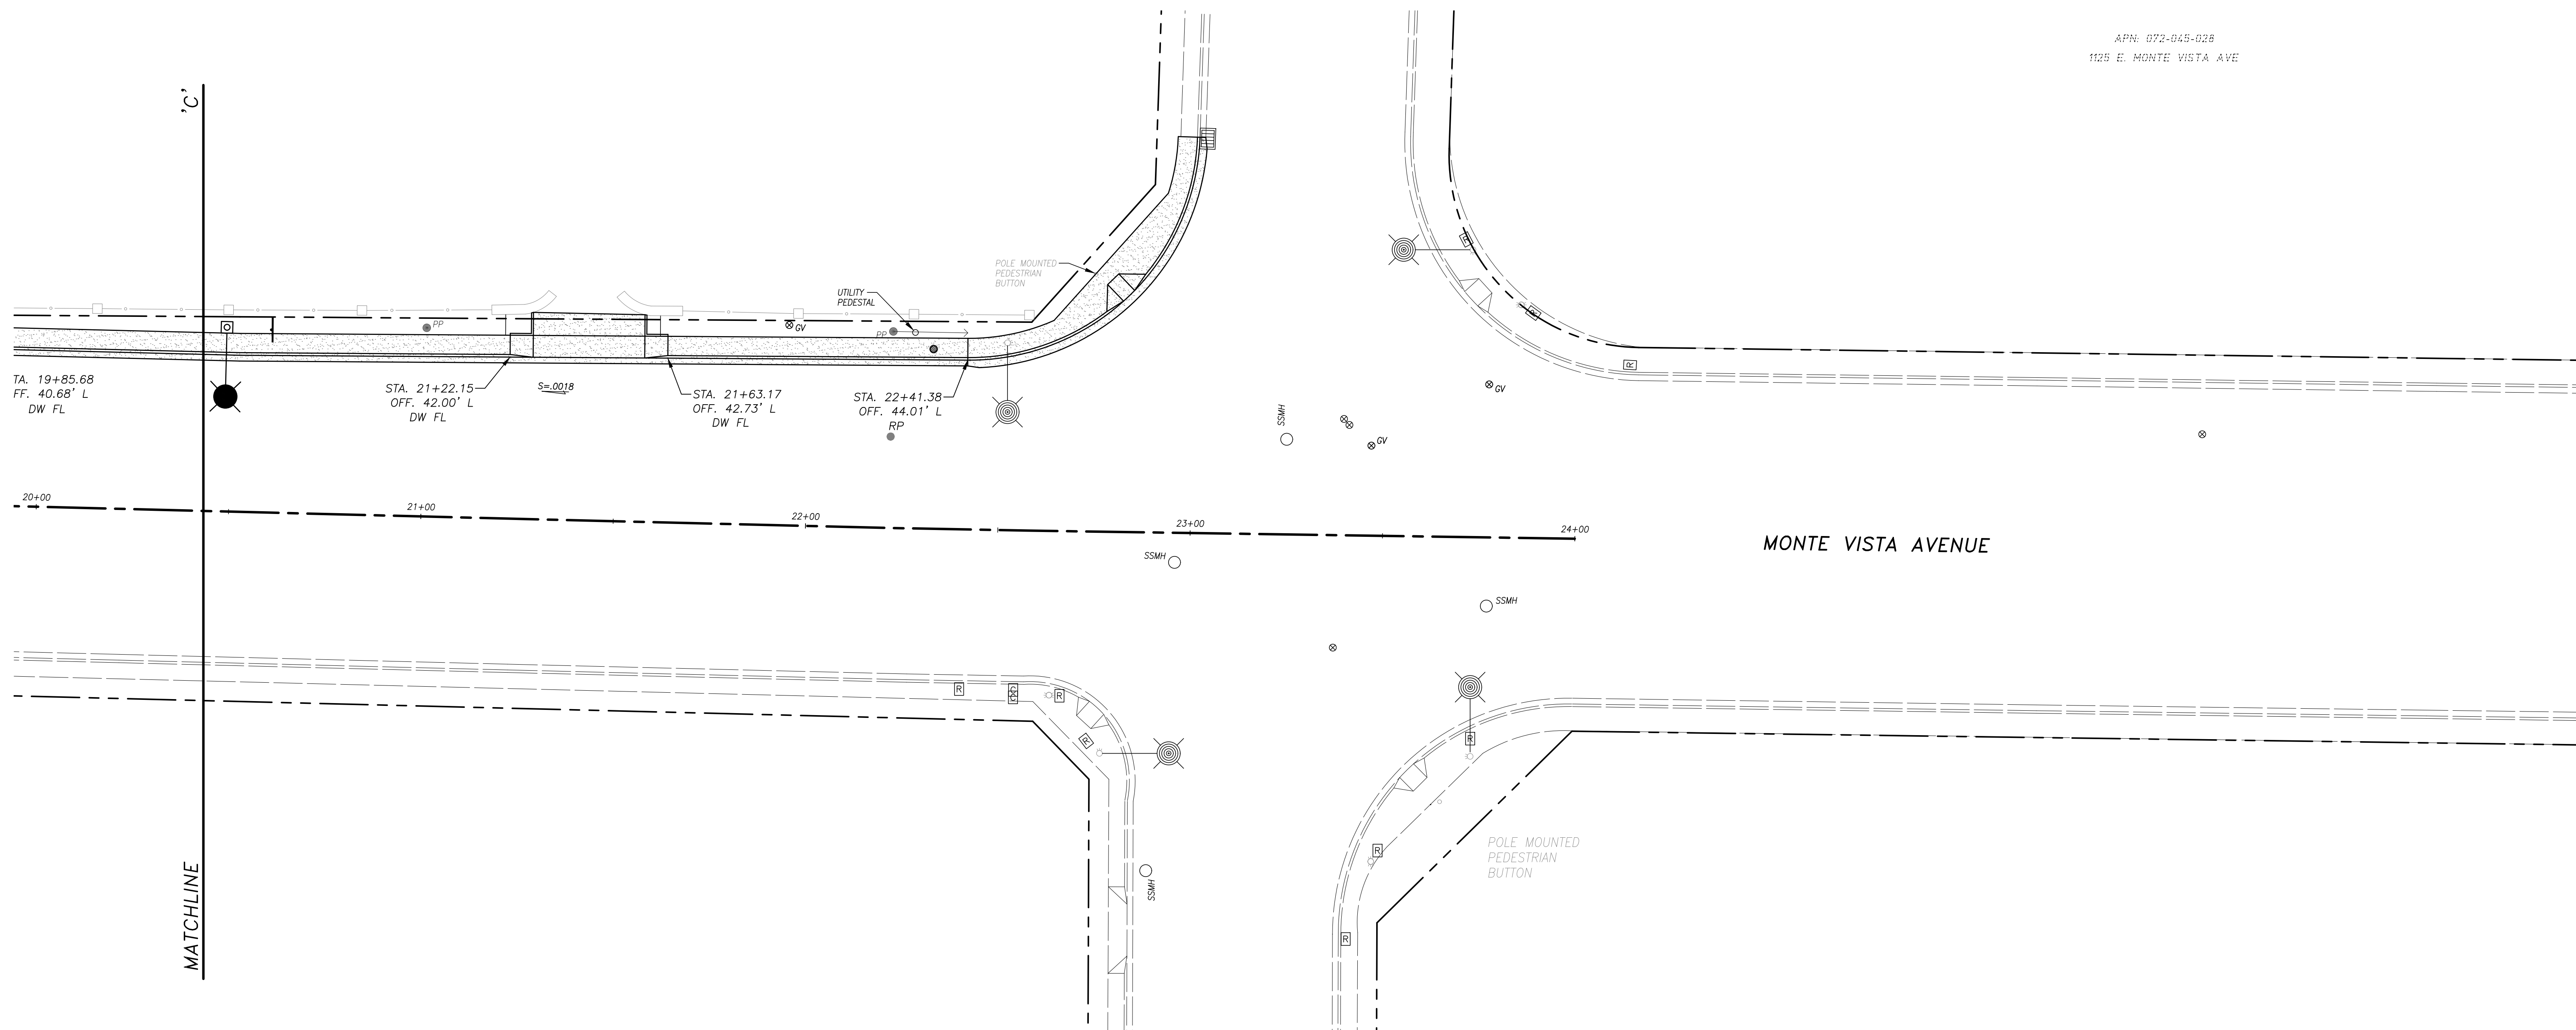

NOTE:
ALL REFERENCES AND WRITTEN
DIMENSIONS SHALL SUPERCEDE
ALL SCALED DISTANCES AND
SHALL BE VERIFIED IN THE
FIELD. ANY DISCREPANCY SHALL
BE BROUGHT TO THE ATTENTION
OF THE ENGINEER PRIOR TO
THE COMMENCEMENT OF WORK.

Eric A. Picciano
ERIC A. PICCIANO, P.E.
INTERIM DEVELOPMENT SERVICES
DIRECTOR/CITY ENGINEER
2-1-18
PLANS APPROVAL DATE

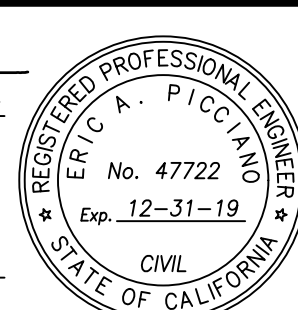

Nathan B. Bray
NATHAN B. BRAY, P.E.
PRINCIPAL CIVIL ENGINEER
DATE: 2-1-18



CITY OF TURLOCK
DEVELOPMENT SERVICES
ENGINEERING DIVISION
156 S. BROADWAY, STE 150
(209) 668-5520


HORIZONTAL CONTROL PLAN
MONTE VISTA AVENUE ~ STA. 20+43 TO STA. 24+00
CAPITAL PROJECT NO. 15-65
MONTE VISTA AVENUE WIDENING BETWEEN
COLORADO AVENUE AND N. BERKELEY AVENUE

VERIFY SCALE
BAR IS 1" ON
ORIGINAL DRAWING
0 1/4" 3/4" 1"
1/2"
IF NOT ONE INCH ON
THIS SHEET, ADJUST
SCALES ACCORDINGLY


DRAWN BY: JSH
REV. BY: --
CH. BY: REJ
DATE: JAN 22, 2018
SCALE: 1" = 20'
15-65 BASE.dwg

SHEET

14
OF 25

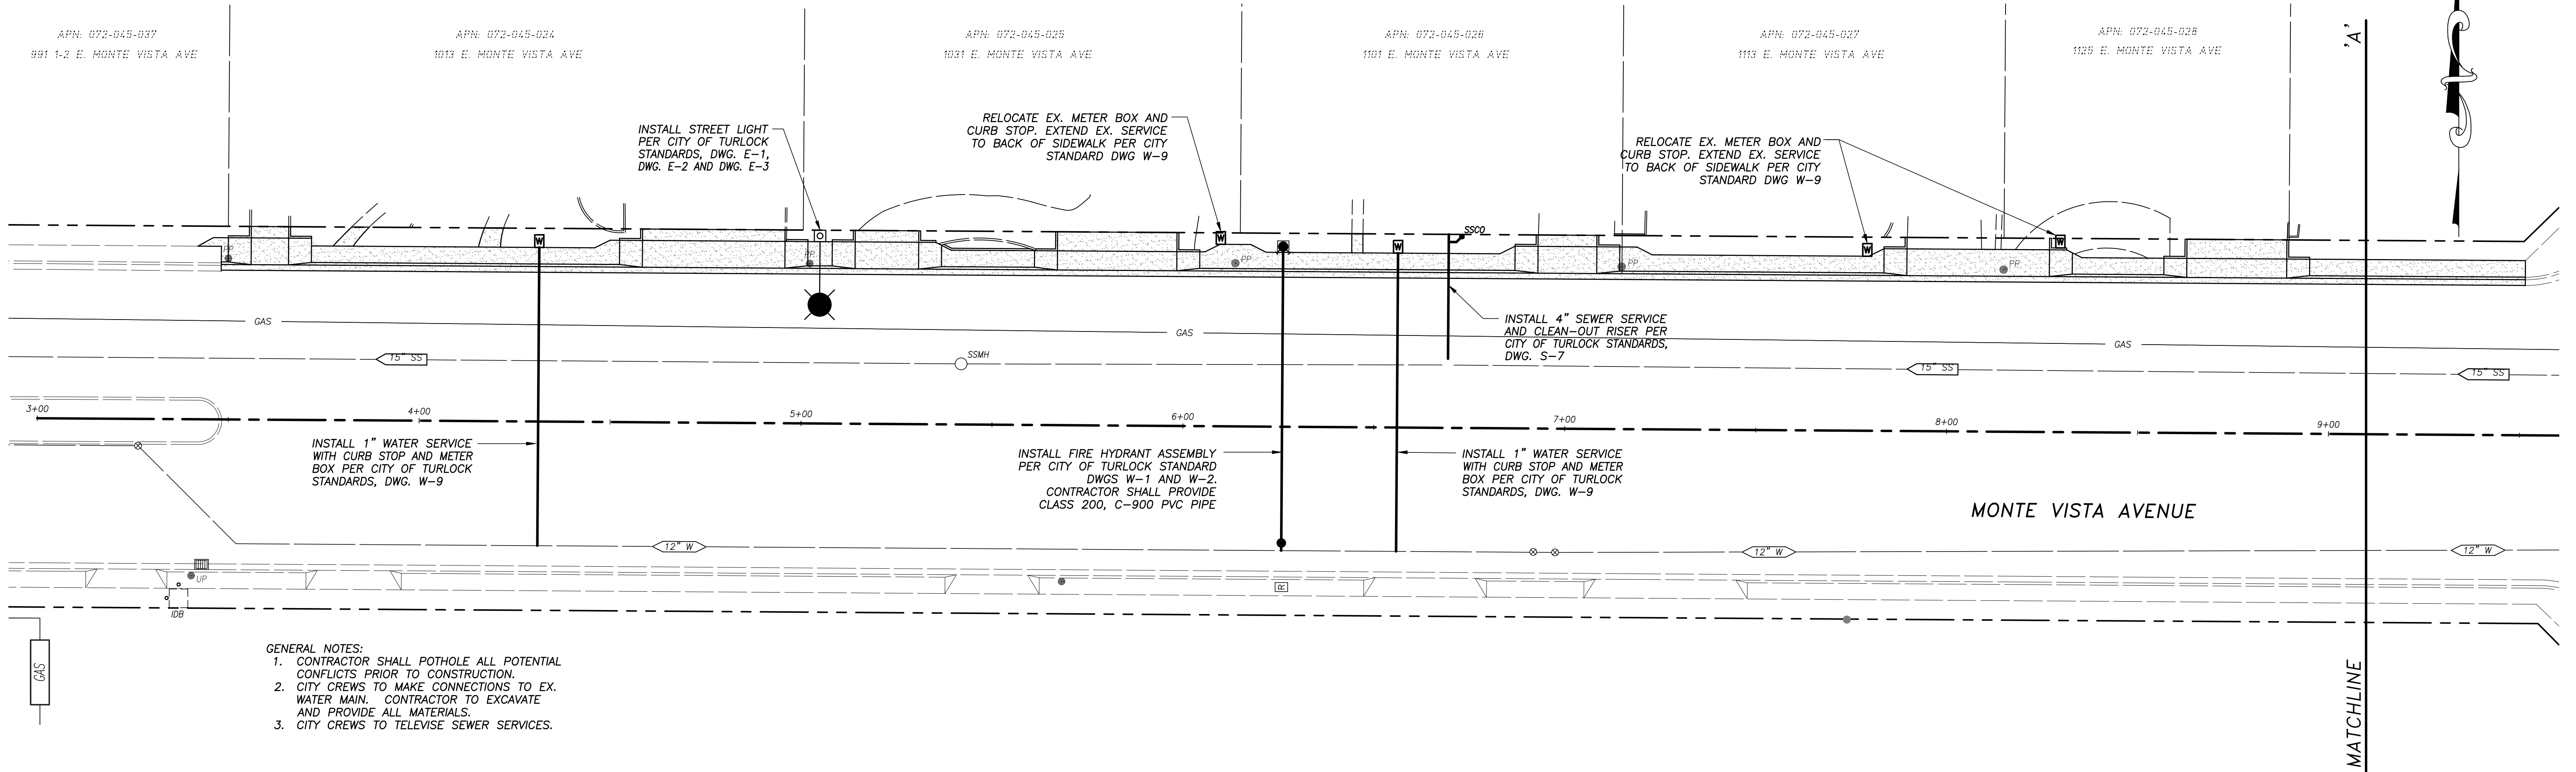


- GENERAL NOTES:
1. CONTRACTOR SHALL POTHOLE ALL POTENTIAL CONFLICTS PRIOR TO CONSTRUCTION.
 2. CITY CREWS TO MAKE CONNECTIONS TO EX. WATER MAIN. CONTRACTOR TO EXCAVATE AND PROVIDE ALL MATERIALS.
 3. CITY CREWS TO TELEWISE SEWER SERVICES.

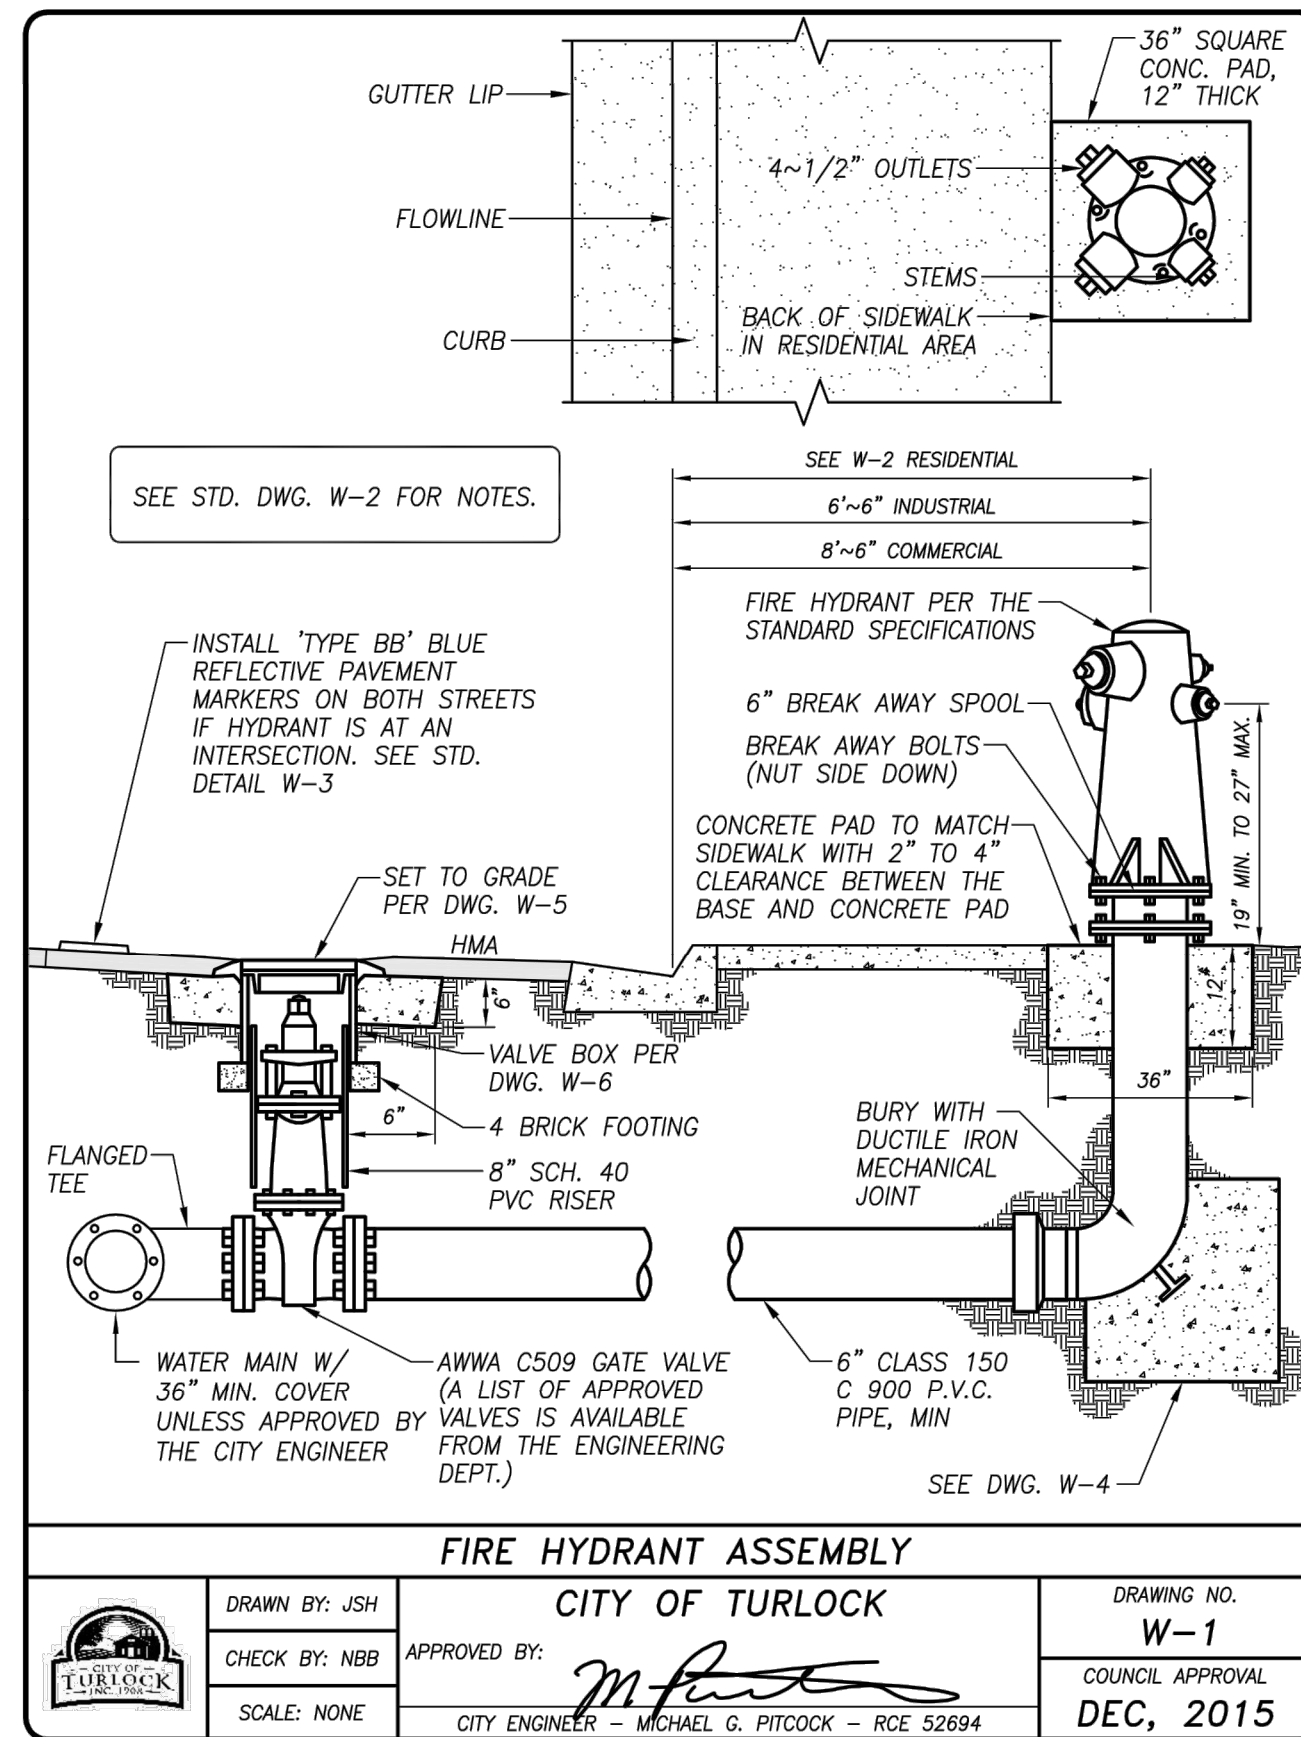


- NOTES:
1. IN INDUSTRIAL AREAS, FIRE HYDRANTS SHALL BE LOCATED SIX FEET - SIX INCHES BEHIND FLOW LINE. WHERE PARKWAYS ARE EXISTING OR PROPOSED, HYDRANT SHALL BE 24 INCHES BEHIND FLOW LINE.
 2. IN COMMERCIAL AREAS, WHERE 8 FEET TO 10 FEET OF SIDEWALK ARE EXISTING OR PROPOSED, FIRE HYDRANTS SHALL BE LOCATED EIGHT FEET - SIX INCHES BEHIND FLOW LINE. AT EXISTING OR PROPOSED FIVE FEET OR SIX FEET OF SIDEWALK SEE NOTE 1.
 3. FIRE HYDRANTS SHALL BE LOCATED
 - A. AT STREET CORNERS WHENEVER POSSIBLE
 - B. IN RESIDENTIAL ZONED AREAS, NO MORE THAN 500 FEET APART AND NO MORE THAN 300 FEET FROM DEAD-END STREETS.
 - C. FOR ALL OTHER ZONES:
 1. NO MORE THAN 300 FEET APART AND NO MORE THAN 300 FEET FROM DEAD-END STREETS.
 2. IF ON-SITE HYDRANTS OR APPROVED FIRE SPRINKLER SYSTEMS ARE INSTALLED, (AS APPROVED BY THE FIRE DEPARTMENT), THE SPACING SHALL BE NO MORE THAN 500 FEET APART AND NO MORE THAN 250 FEET FROM DEAD-END STREETS.
 - D. OTHER LOCATIONS DEEMED NECESSARY BY THE CITY ENGINEER TO PROVIDE ADEQUATE FIRE PROTECTION TO THE PROPERTY.
 - E. ON ARTERIAL, EXPRESSWAY OR DIVIDED COLLECTOR STREETS, AS DESIGNATED IN THE GENERAL PLAN, SPECIFIC AND MASTER PLANS, THE HYDRANT SPACING SHALL BE APPLICABLE TO EACH SIDE OF THE STREETS.
 - F. MINIMUM 36\"


FIRE HYDRANT LOCATIONS		DRAWING NO. W-2	
CITY OF TURLOCK		CITY OF TURLOCK	
DRAWN BY: JSH	CHECK BY: NBB	DRAWN BY: JSH	CHECK BY: NBB
APPROVED BY: <i>[Signature]</i>	APPROVED BY: <i>[Signature]</i>	APPROVED BY: <i>[Signature]</i>	APPROVED BY: <i>[Signature]</i>
CITY ENGINEER - MICHAEL G. PITCOCK - RCE 52694	
SCALE: NONE	SCALE: NONE	SCALE: NONE	SCALE: NONE
COUNCIL APPROVAL DEC, 2015		COUNCIL APPROVAL DEC, 2015	

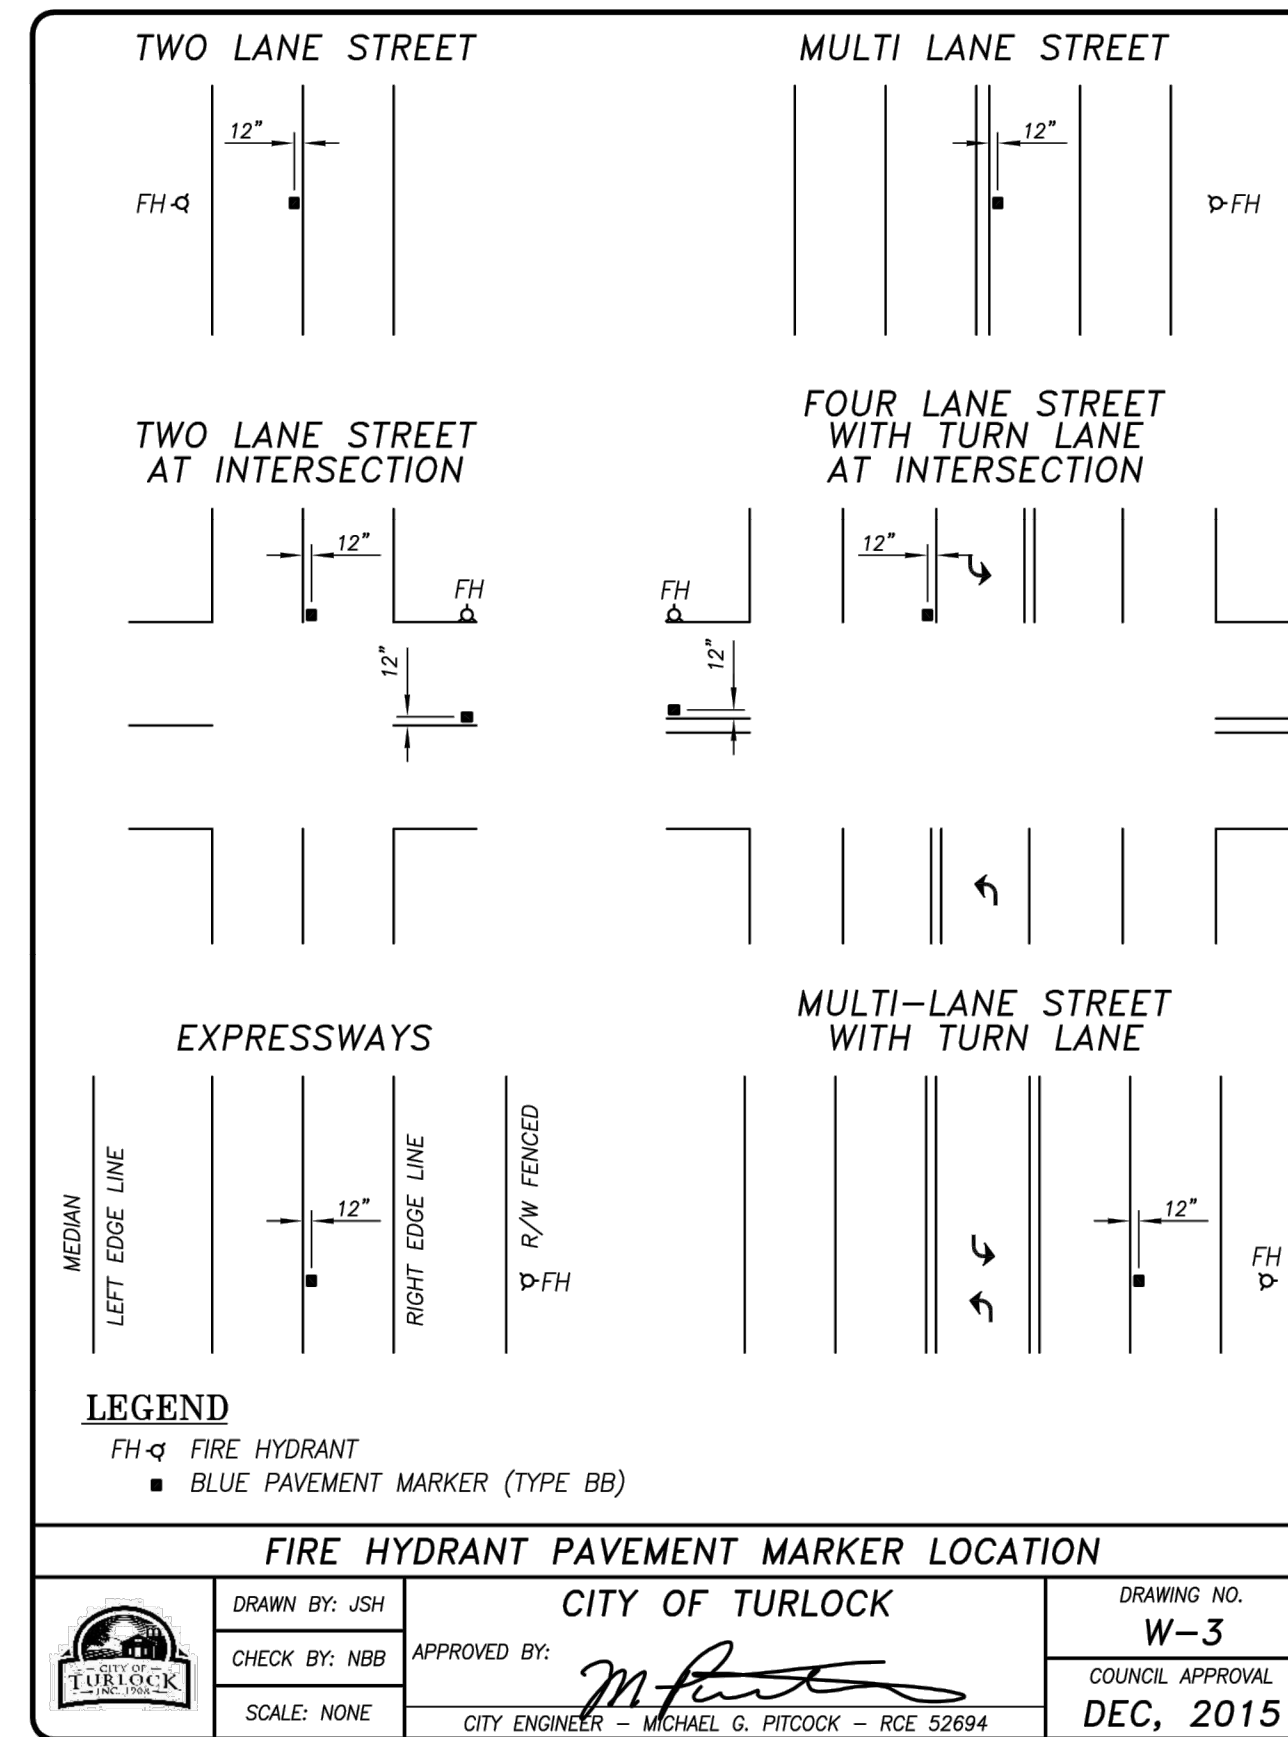





FIRE HYDRANT PAVEMENT MARKER LOCATION		DRAWING NO. W-3	
CITY OF TURLOCK		CITY OF TURLOCK	
DRAWN BY: JSH	CHECK BY: NBB	DRAWN BY: JSH	CHECK BY: NBB
APPROVED BY: <i>[Signature]</i>	APPROVED BY: <i>[Signature]</i>	APPROVED BY: <i>[Signature]</i>	APPROVED BY: <i>[Signature]</i>
CITY ENGINEER - MICHAEL G. PITCOCK - RCE 52694	
SCALE: NONE	SCALE: NONE	SCALE: NONE	SCALE: NONE
COUNCIL APPROVAL DEC, 2015		COUNCIL APPROVAL DEC, 2015	

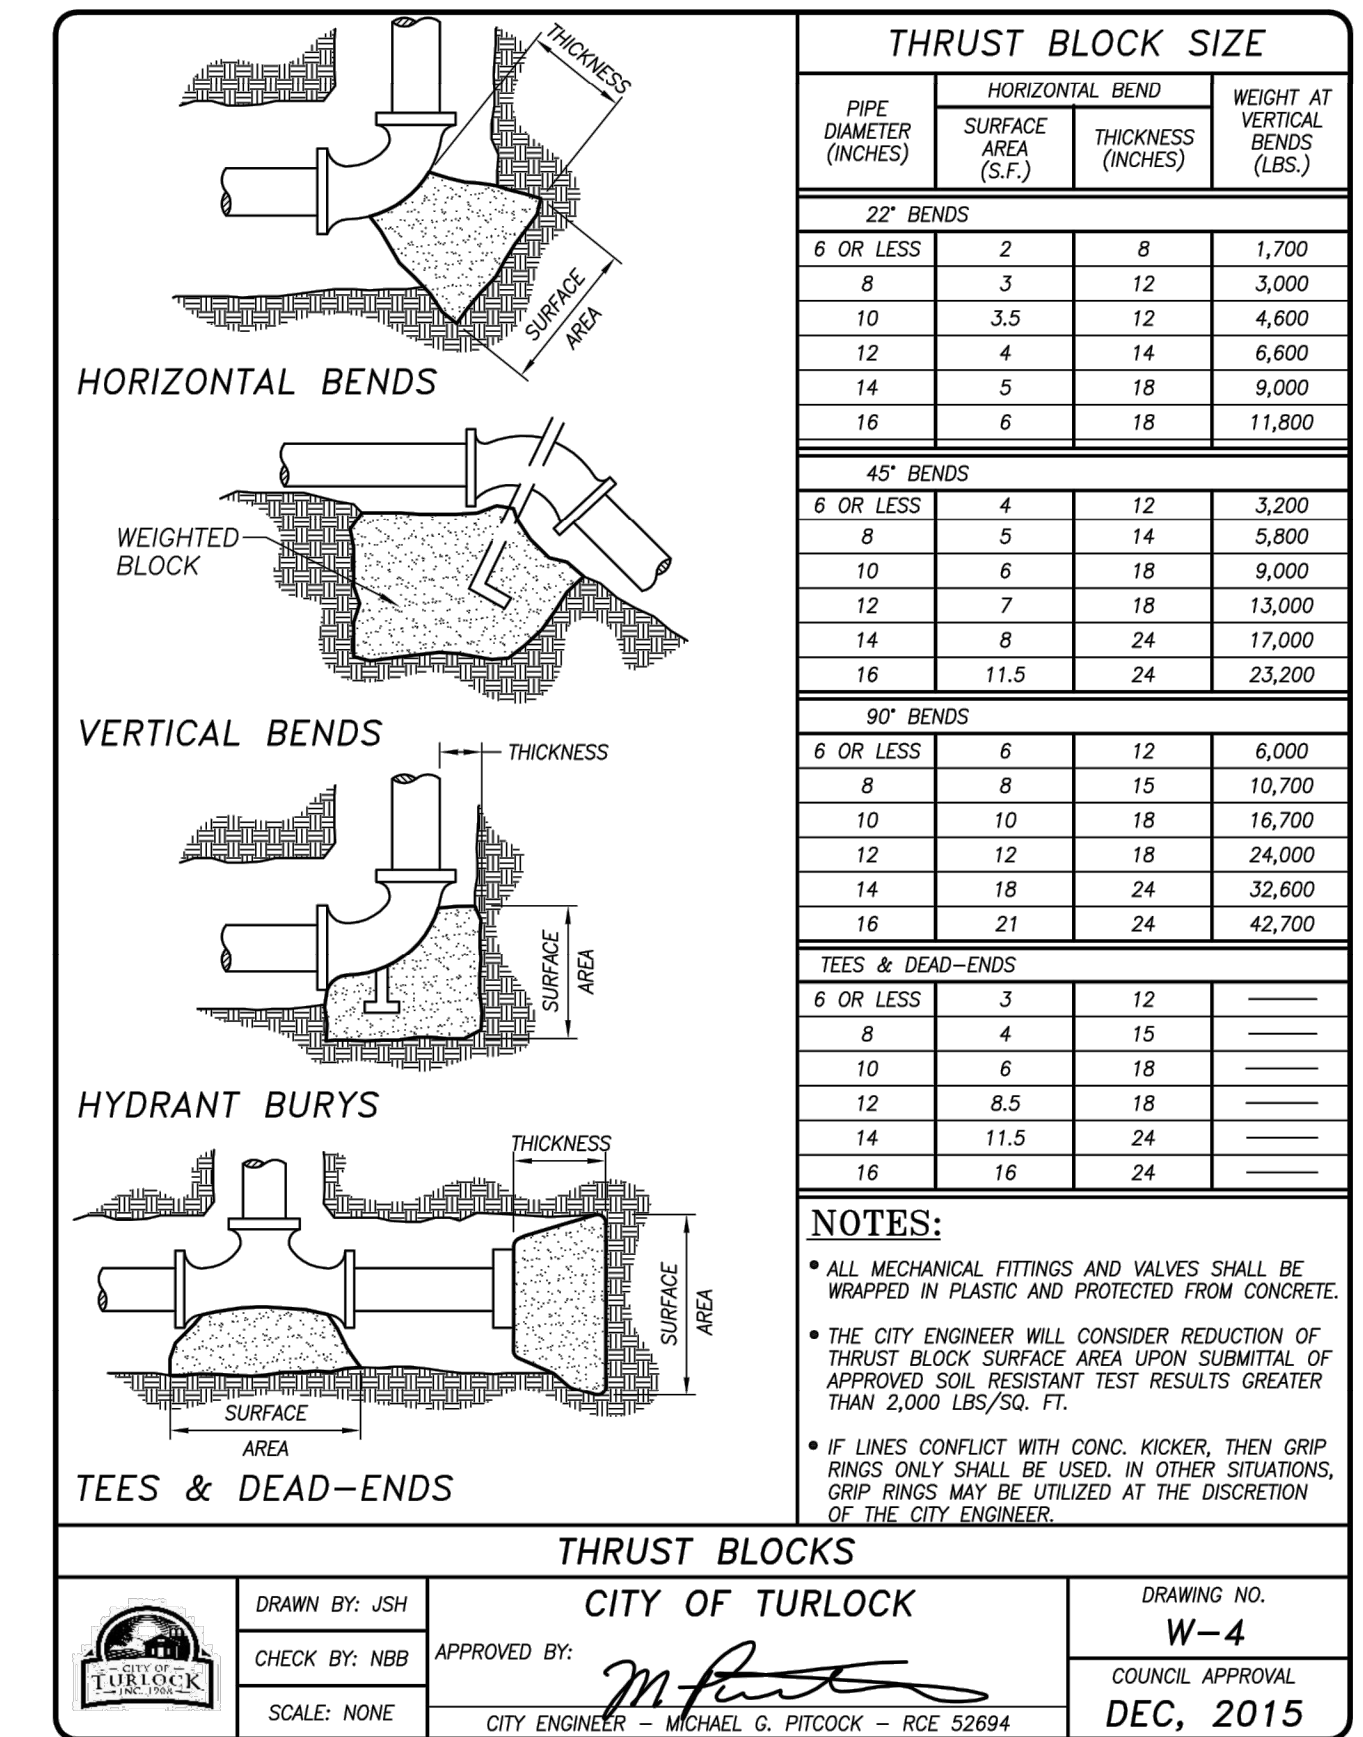


THRUST BLOCKS		DRAWING NO. W-4	
CITY OF TURLOCK		CITY OF TURLOCK	
DRAWN BY: JSH	CHECK BY: NBB	DRAWN BY: JSH	CHECK BY: NBB
APPROVED BY: <i>[Signature]</i>	APPROVED BY: <i>[Signature]</i>	APPROVED BY: <i>[Signature]</i>	APPROVED BY: <i>[Signature]</i>
CITY ENGINEER - MICHAEL G. PITCOCK - RCE 52694	
SCALE: NONE	SCALE: NONE	SCALE: NONE	SCALE: NONE
COUNCIL APPROVAL DEC, 2015		COUNCIL APPROVAL DEC, 2015	

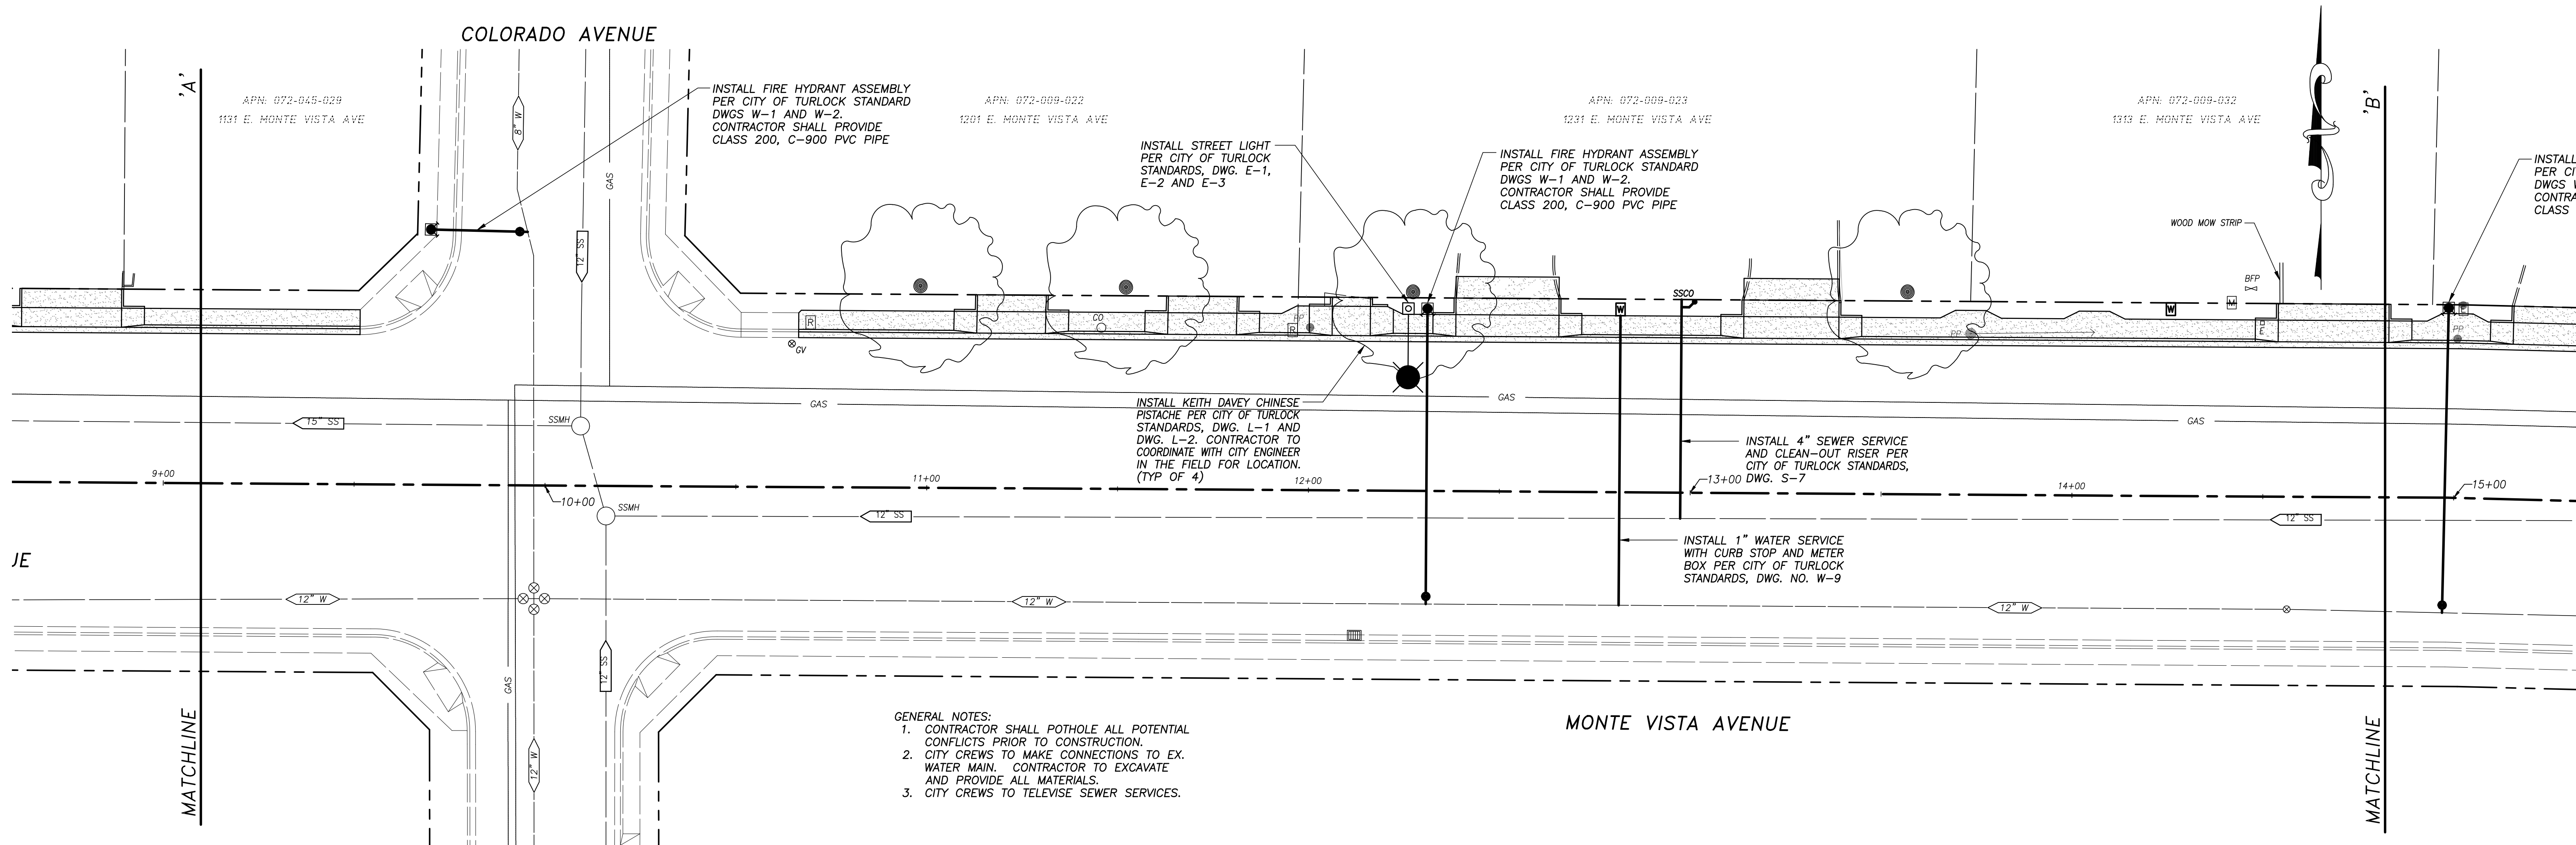

- GENERAL NOTES:
1. CONTRACTOR SHALL POTHOLE ALL POTENTIAL CONFLICTS PRIOR TO CONSTRUCTION.
 2. CITY CREWS TO MAKE CONNECTIONS TO EX. WATER MAIN. CONTRACTOR TO EXCAVATE AND PROVIDE ALL MATERIALS.
 3. CITY CREWS TO TELEWISE SEWER SERVICES.

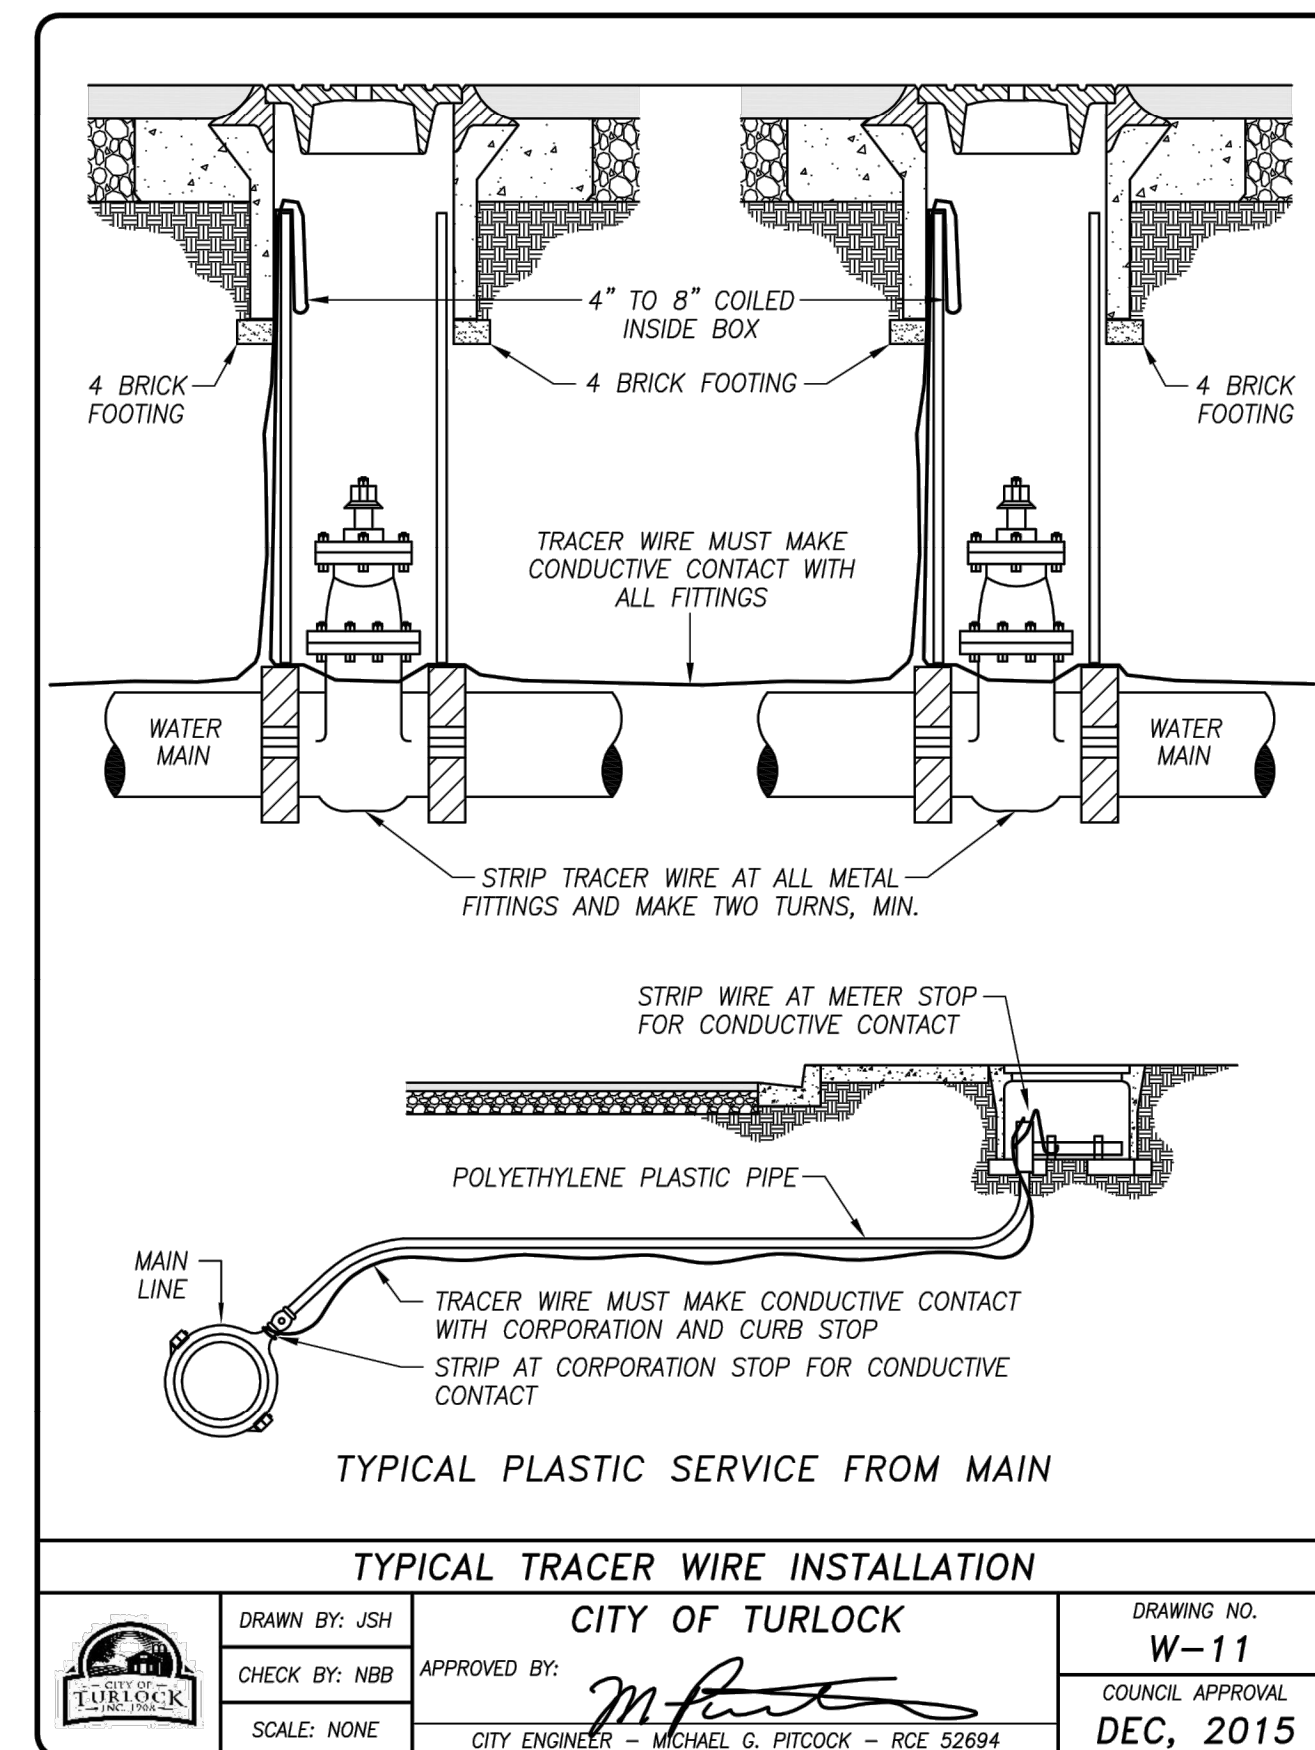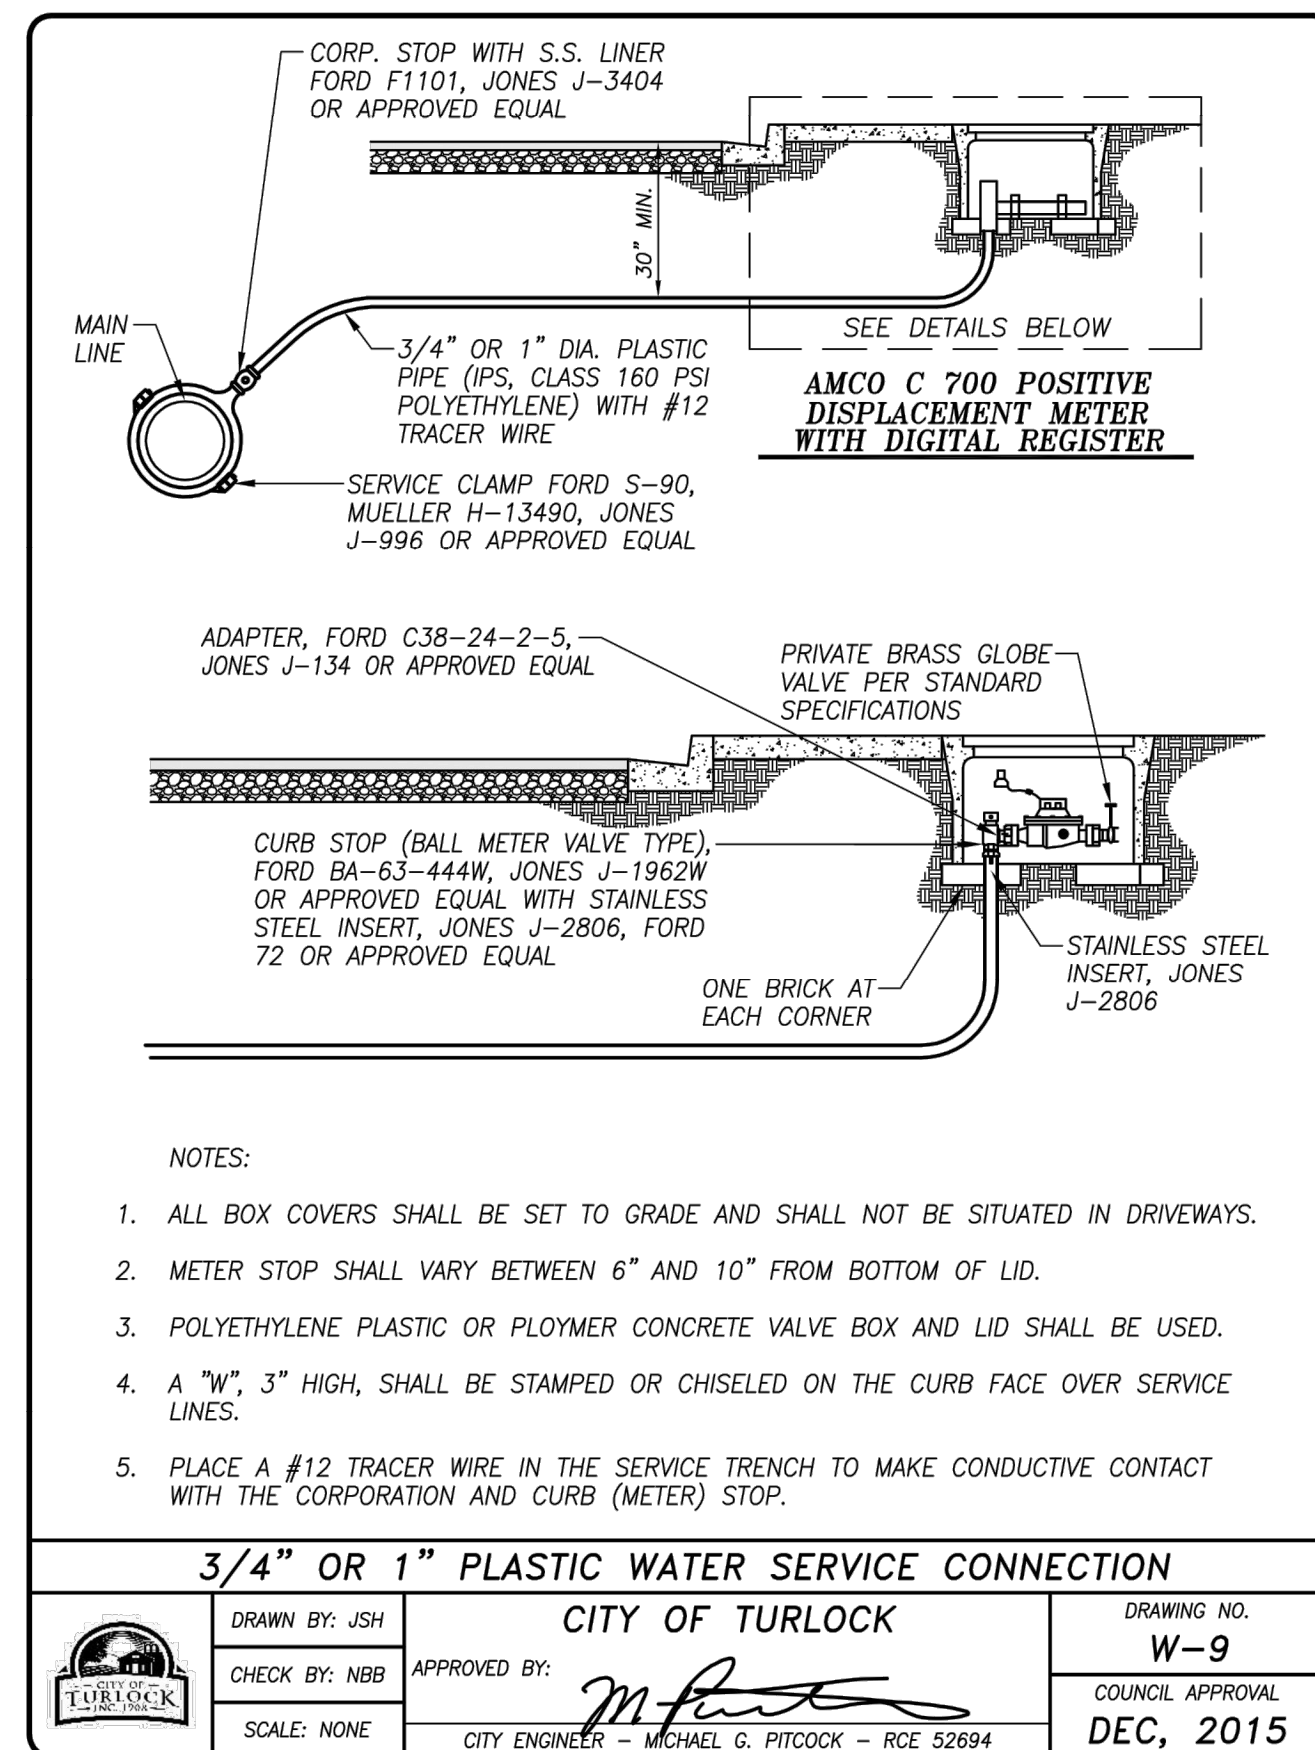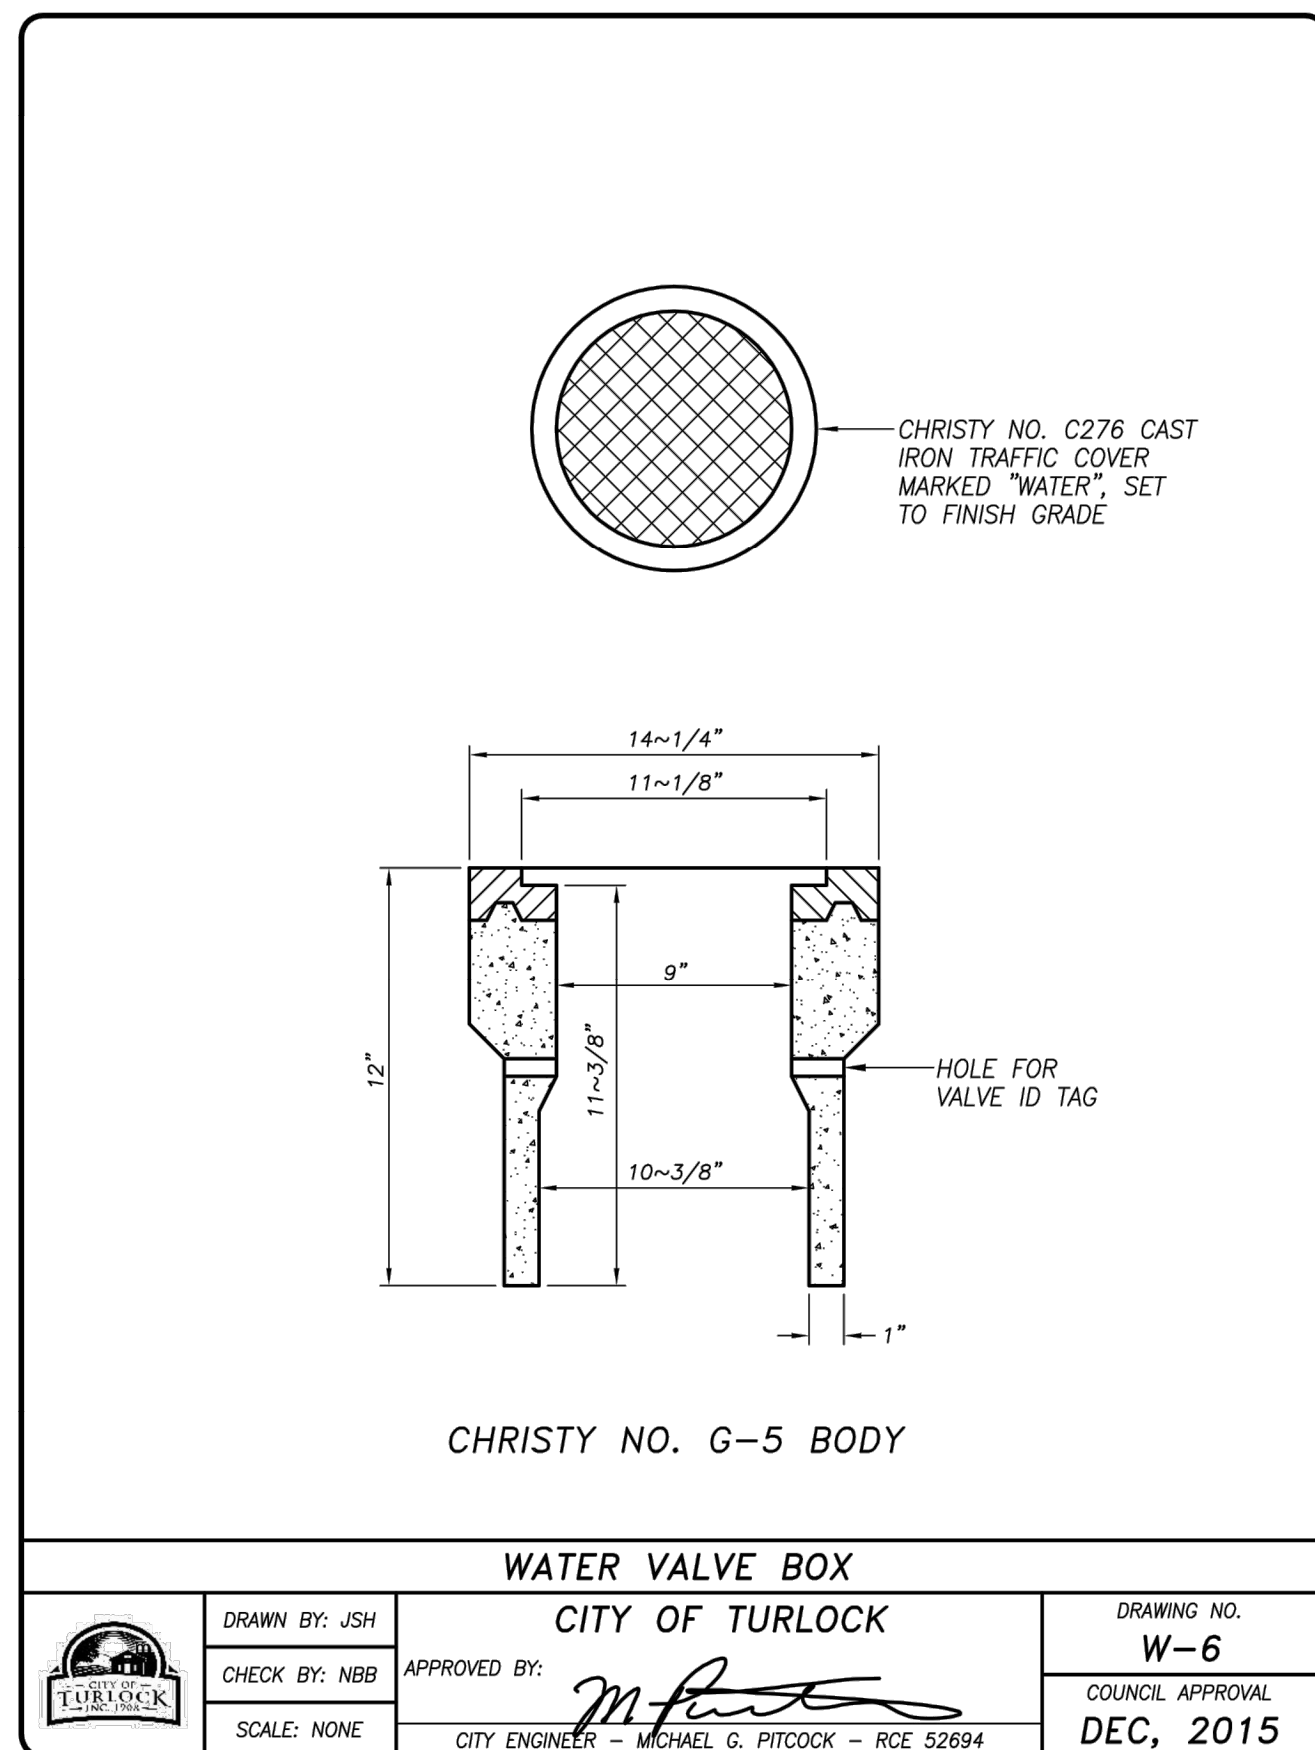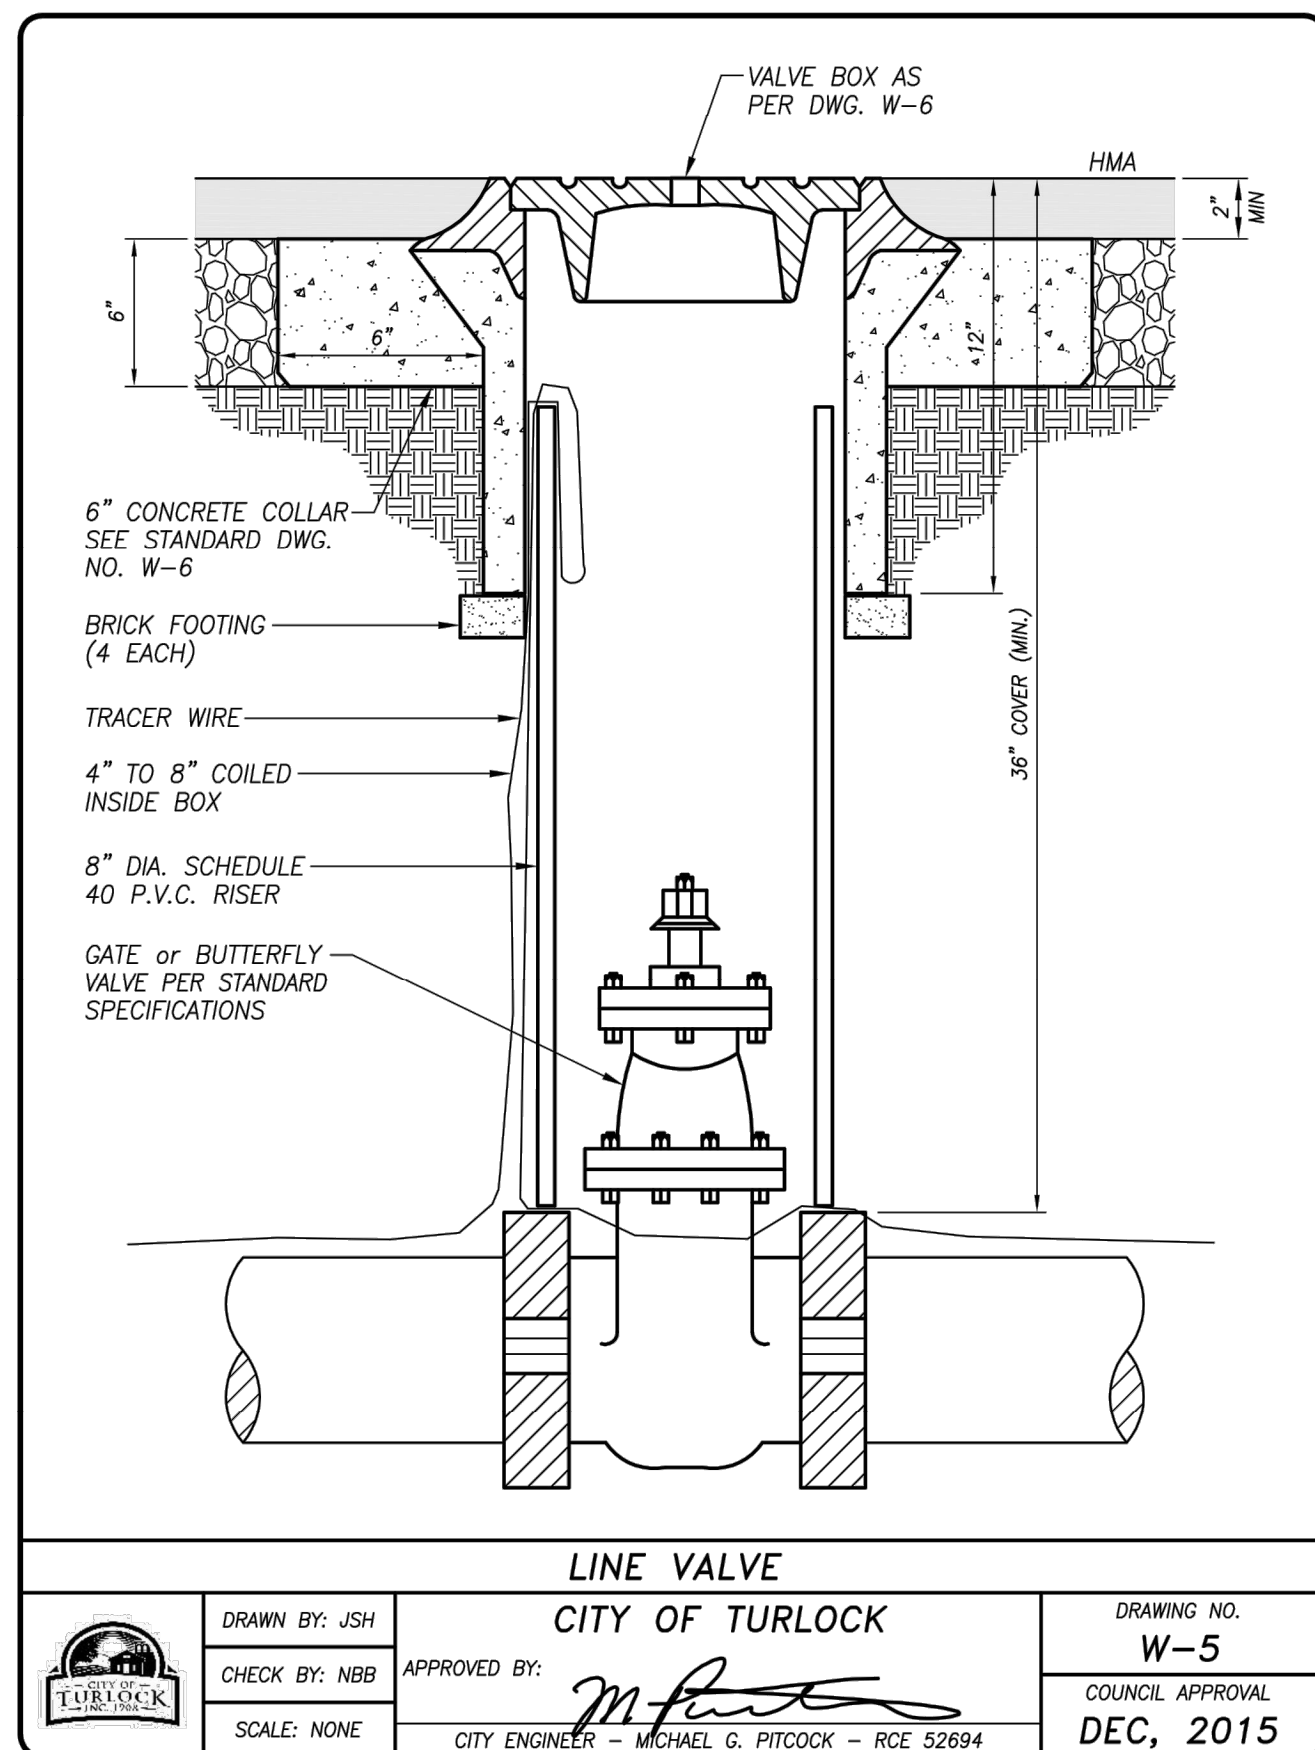

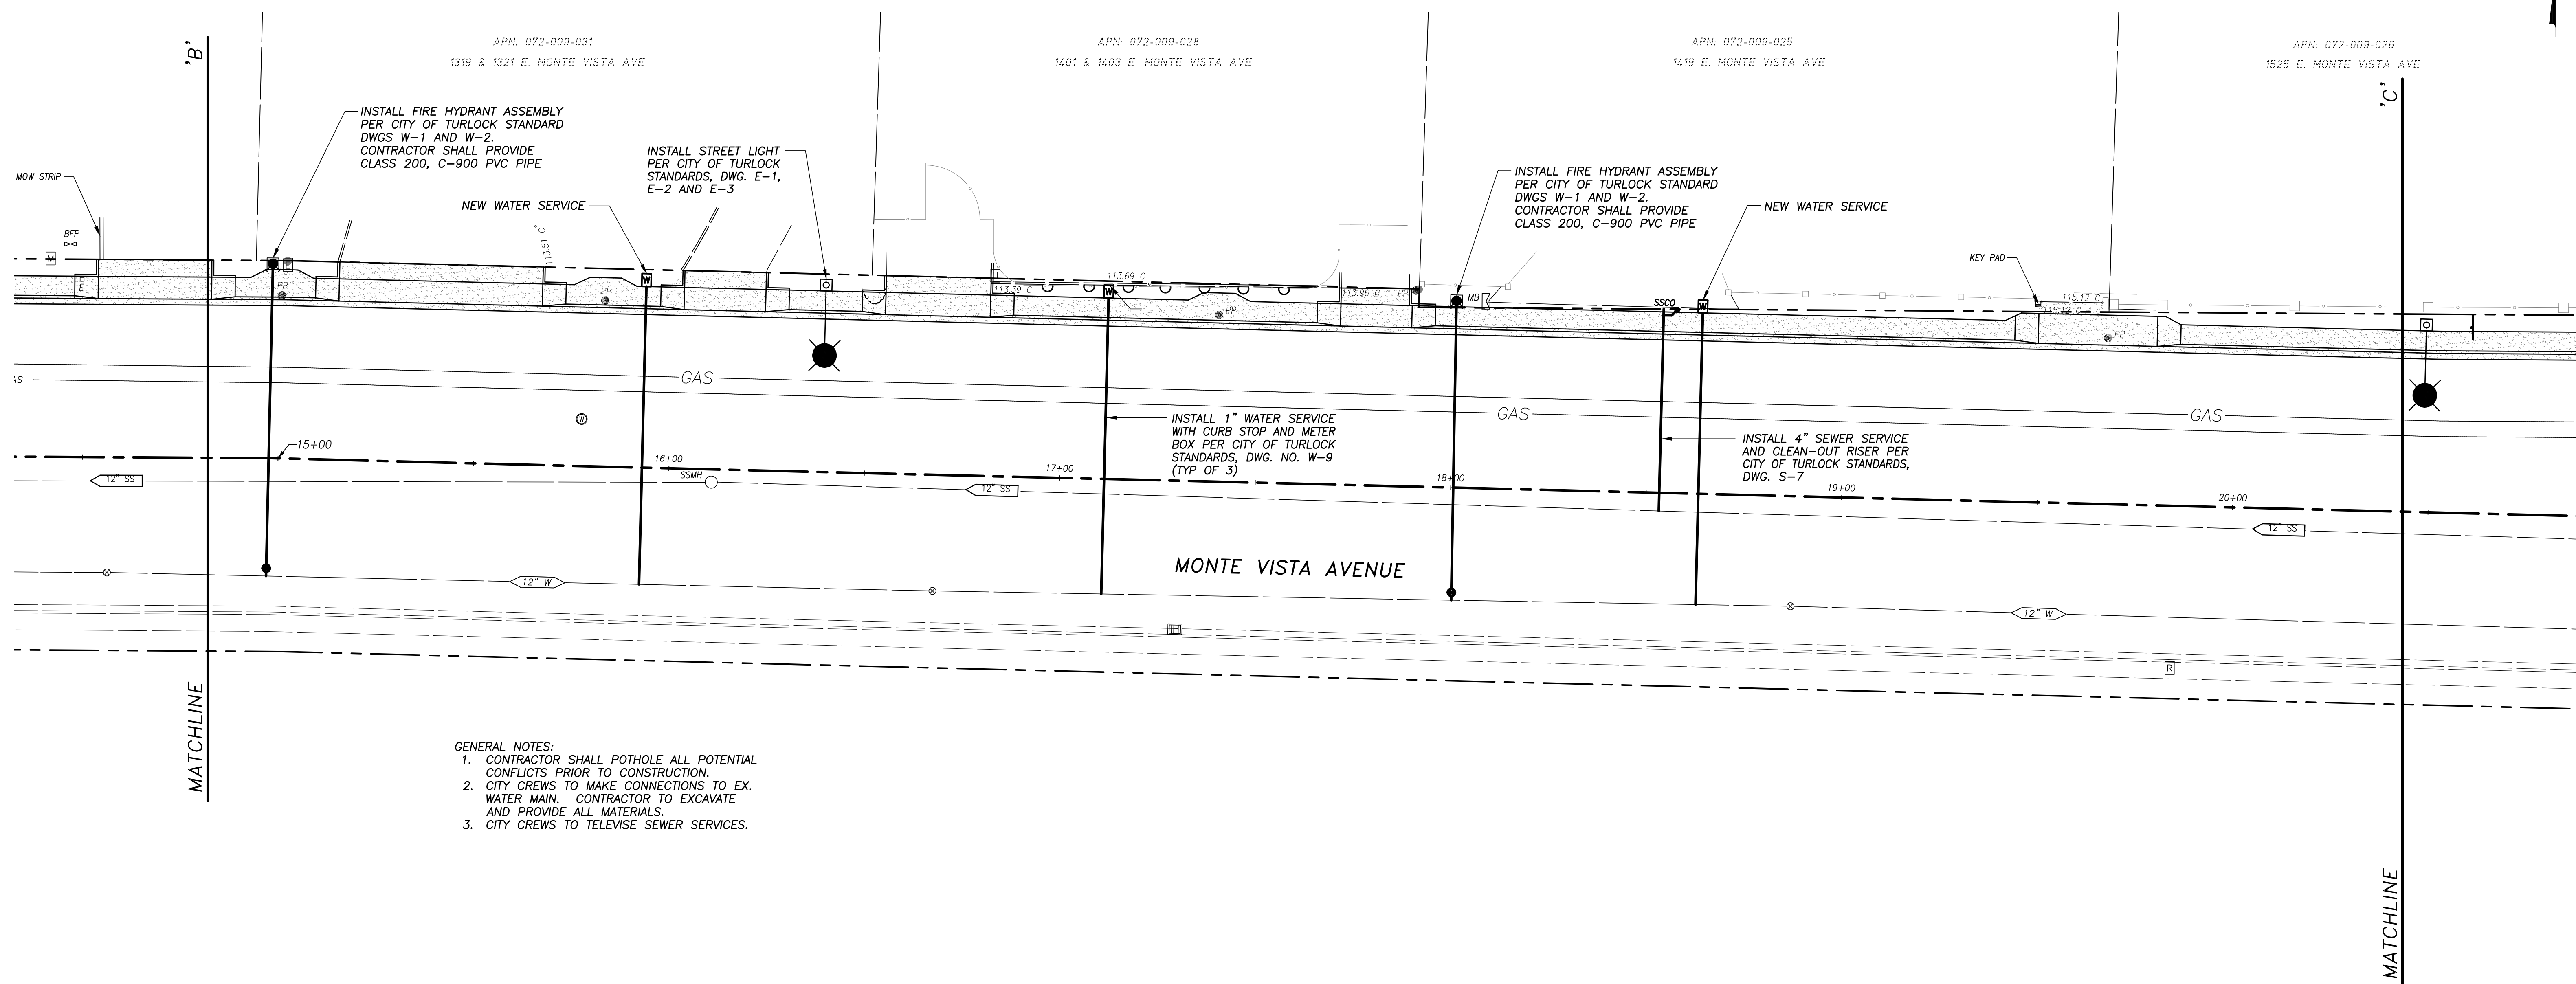


- GENERAL NOTES:
1. CONTRACTOR SHALL POTHOLE ALL POTENTIAL CONFLICTS PRIOR TO CONSTRUCTION.
 2. CITY CREWS TO MAKE CONNECTIONS TO EX. WATER MAIN. CONTRACTOR TO EXCAVATE AND PROVIDE ALL MATERIALS.
 3. CITY CREWS TO TELEVIEW SEWER SERVICES.



NOTE:
ALL REFERENCES AND WRITTEN DIMENSIONS SHALL SUPERCEDE ALL SCALED DISTANCES AND SHALL BE VERIFIED IN THE FIELD. ANY DISCREPANCY SHALL BE BROUGHT TO THE ATTENTION OF THE ENGINEER PRIOR TO THE COMMENCEMENT OF WORK.

Eric A. Picciano
ERIC A. PICCIANO, P.E.
INTERIM DEVELOPMENT SERVICES
DIRECTOR/CITY ENGINEER
2-1-18
PLANS APPROVAL DATE

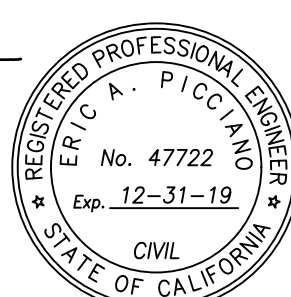

Nathan B. Bray
NATHAN B. BRAY, P.E.
PRINCIPAL CIVIL ENGINEER
DATE: 2-1-18




CITY OF TURLOCK
DEVELOPMENT SERVICES
ENGINEERING DIVISION
156 S. BROADWAY, STE 150
(209) 668-5520


UTILITY COMPOSITE PLAN
MONTE VISTA AVENUE ~ STA. 14+82 TO STA. 20+43
CAPITAL PROJECT NO. 15-65
MONTE VISTA AVENUE WIDENING BETWEEN
COLORADO AVENUE AND N. BERKELEY AVENUE

VERIFY SCALE
BAR IS 1" ON ORIGINAL DRAWING
1/4" 3/4" 1"
0 1/2"
IF NOT ONE INCH ON THIS SHEET, ADJUST SCALES ACCORDINGLY


DRAWN BY: JSH
REV. BY: --
CH. BY: REJ
DATE: JAN 22, 2018
SCALE: 1" = 20'
15-65 BASE.dwg

SHEET
17
OF 25

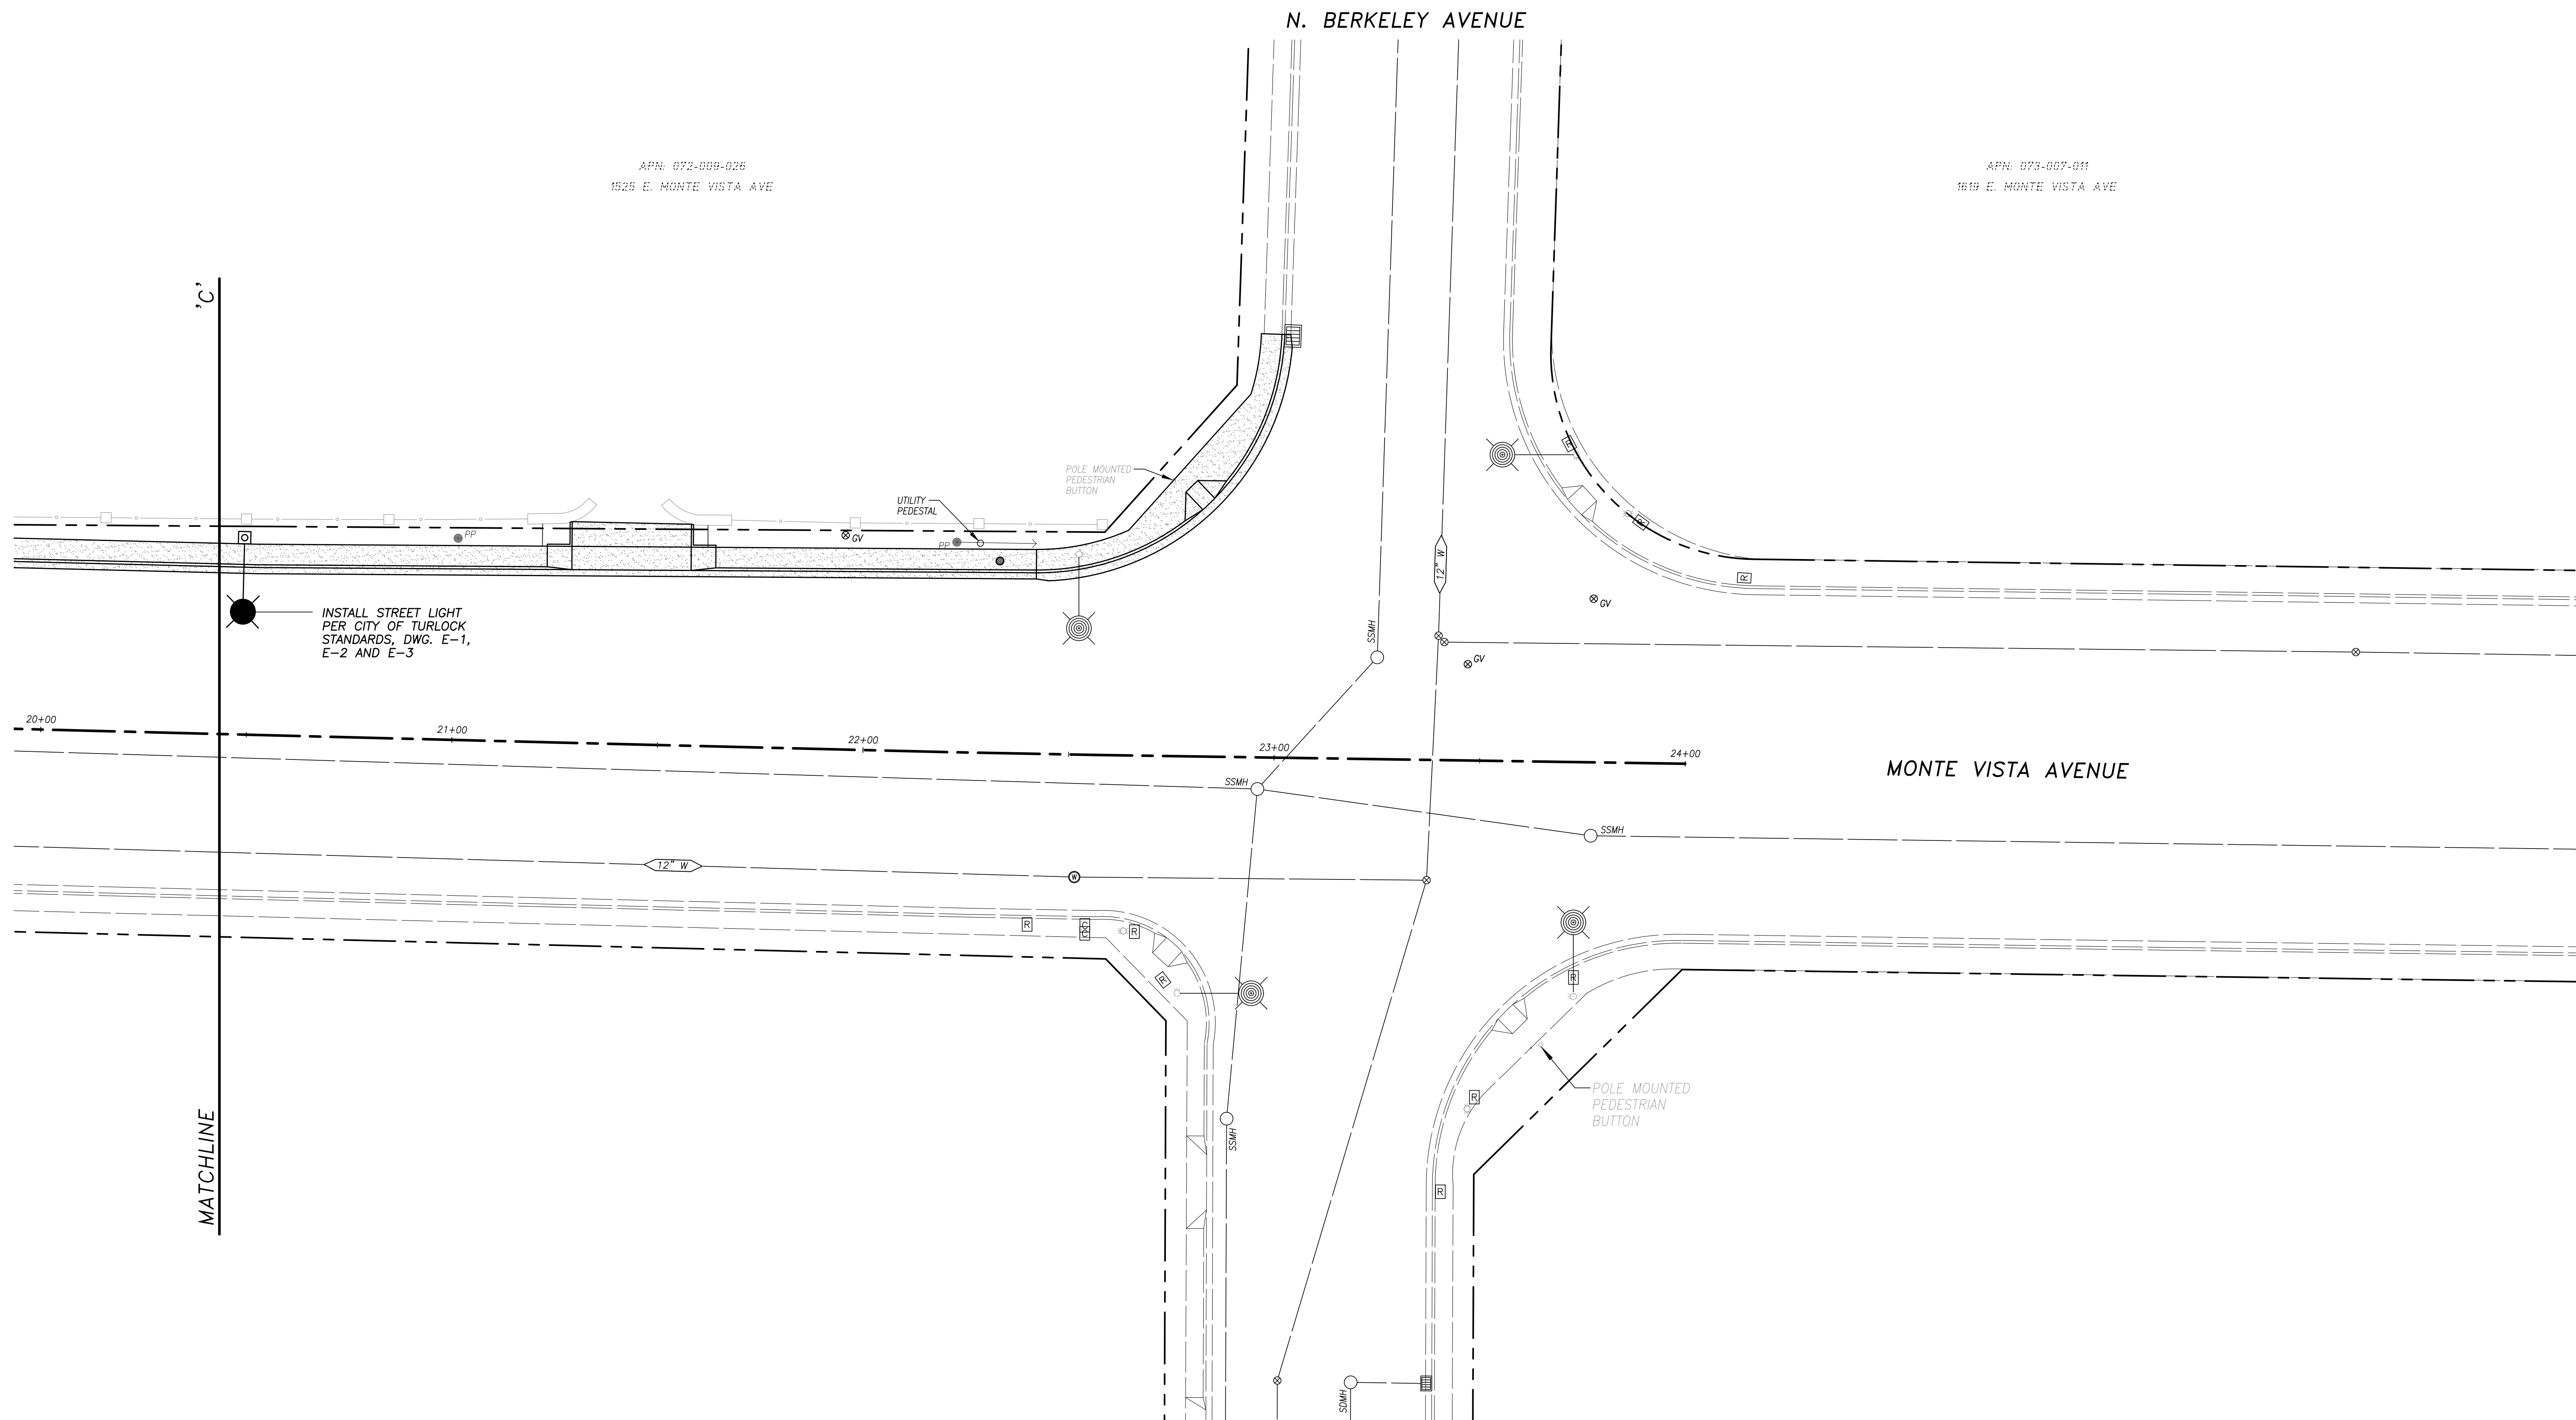


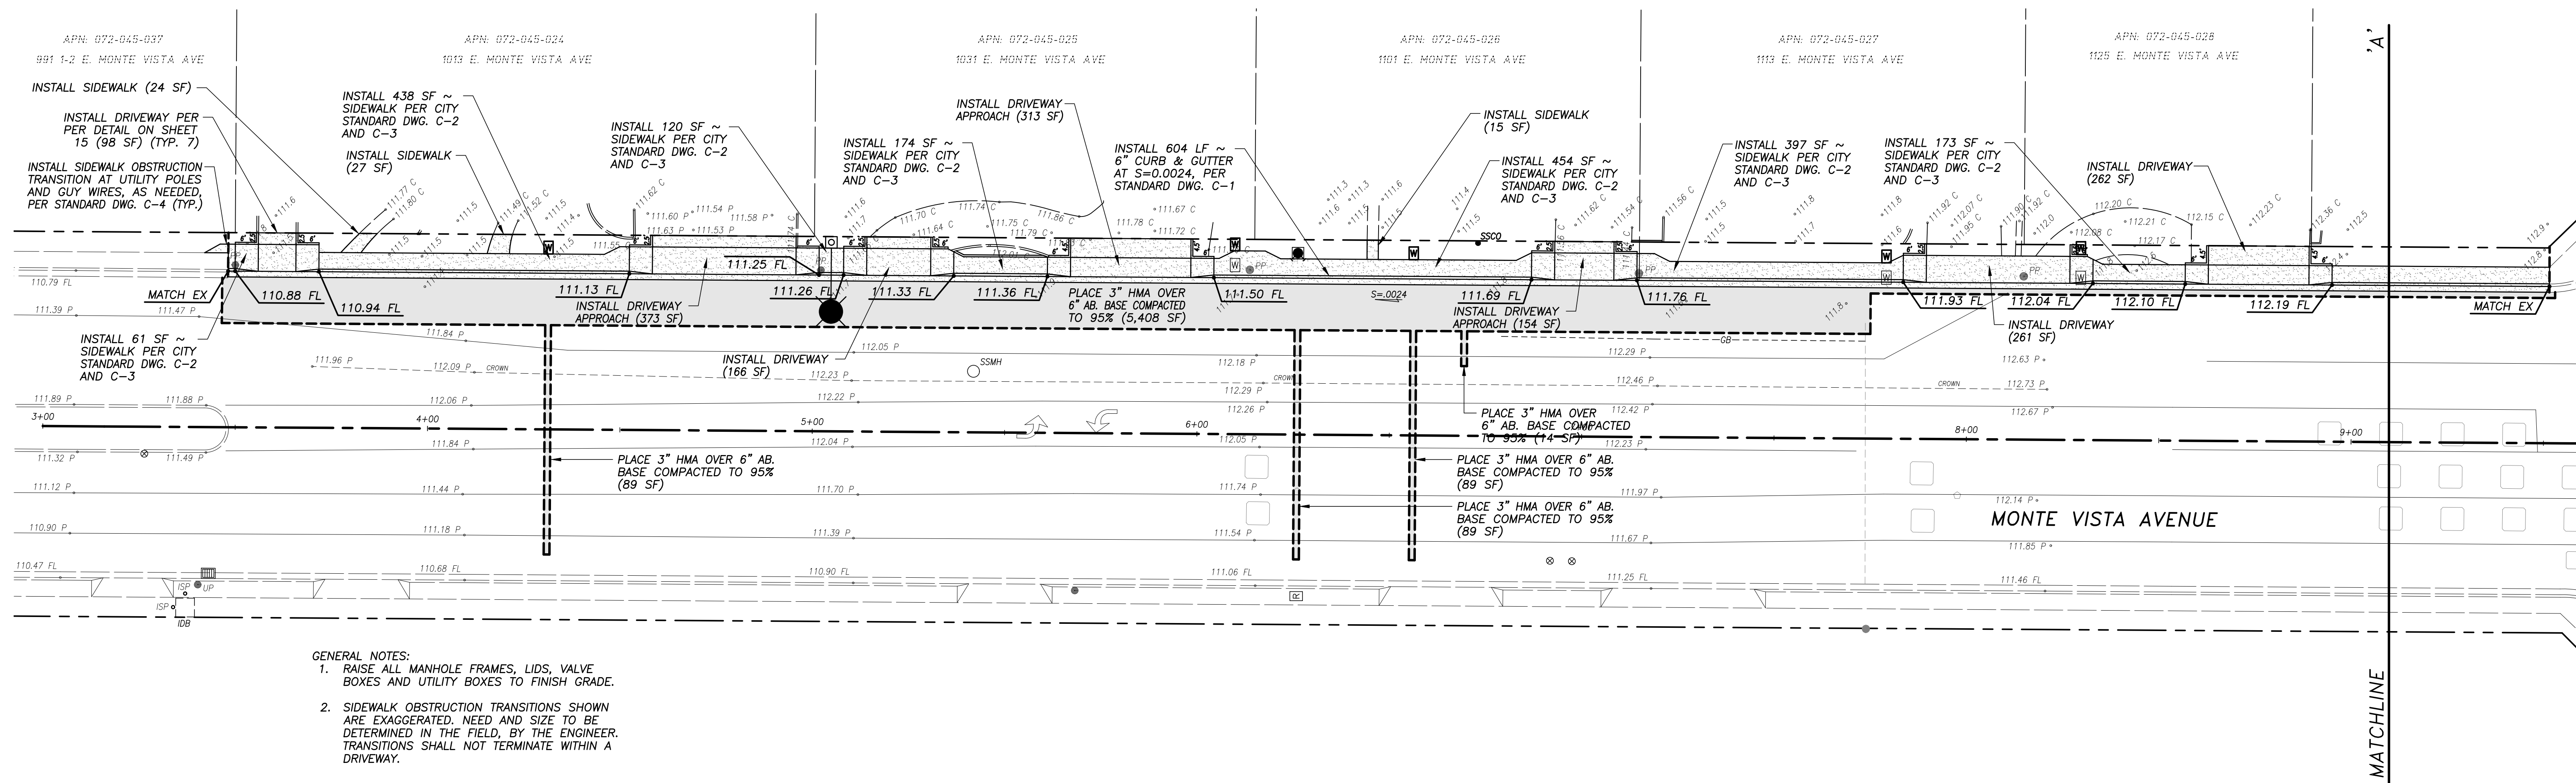


- GENERAL NOTES:
1. RAISE ALL MANHOLE FRAMES, LIDS, VALVE BOXES AND UTILITY BOXES TO FINISH GRADE.
 2. SIDEWALK OBSTRUCTION TRANSITIONS SHOWN ARE EXAGGERATED. NEED AND SIZE TO BE DETERMINED IN THE FIELD, BY THE ENGINEER. TRANSITIONS SHALL NOT TERMINATE WITHIN A DRIVEWAY.

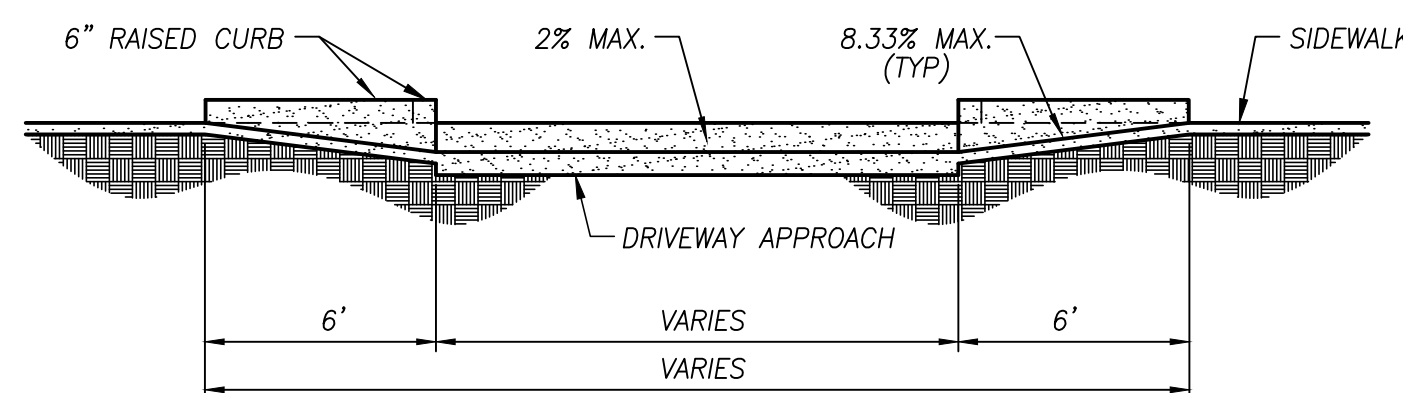

SECTION B-B

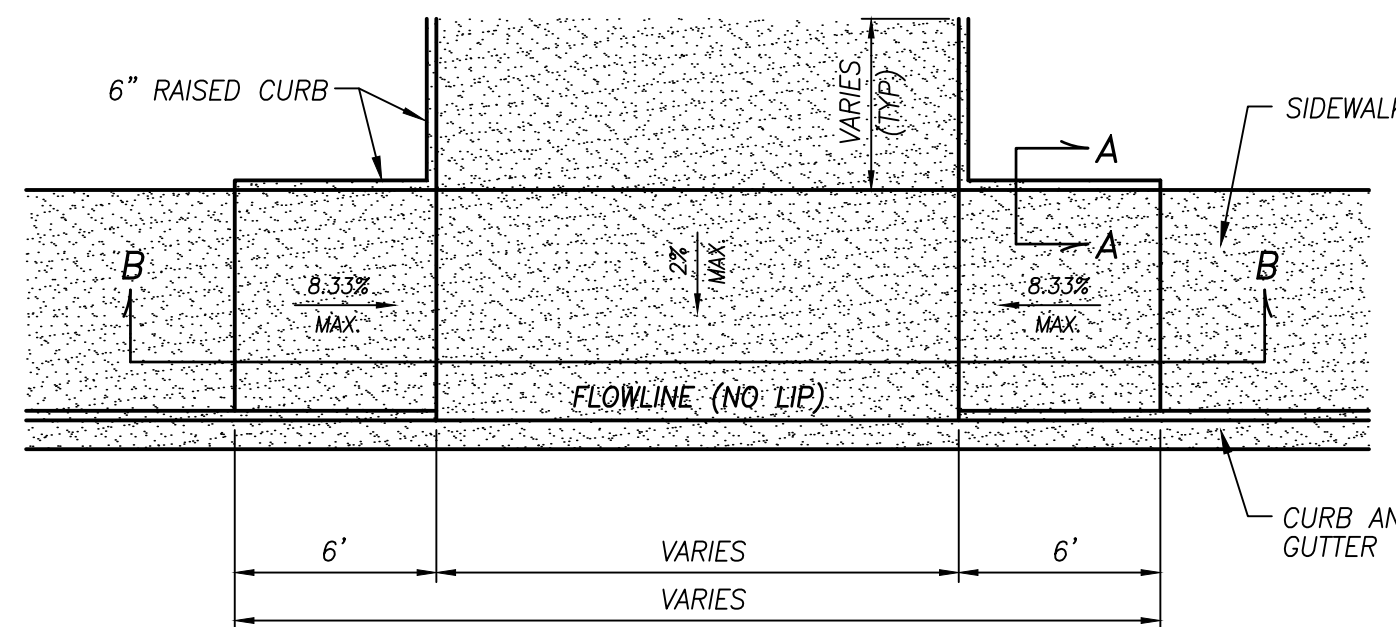

DRIVEWAY APPROACH DETAIL

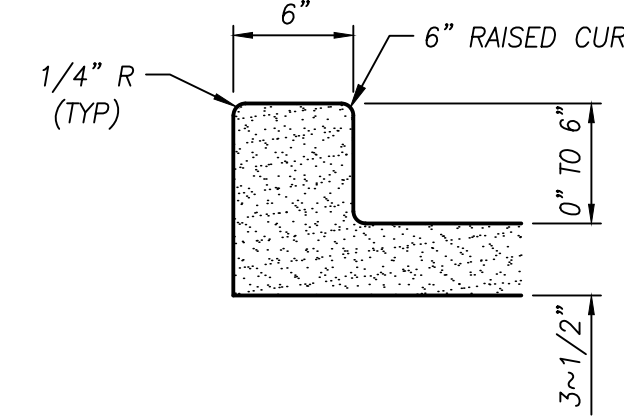


SECTION A-A



NOTE:
ALL REFERENCES AND WRITTEN DIMENSIONS SHALL SUPERCEDE ALL SCALED DISTANCES AND SHALL BE VERIFIED IN THE FIELD. ANY DISCREPANCY SHALL BE BROUGHT TO THE ATTENTION OF THE ENGINEER PRIOR TO THE COMMENCEMENT OF WORK.

Eric A. Picciano
ERIC A. PICCIANO, P.E.
INTERIM DEVELOPMENT SERVICES
DIRECTOR/CITY ENGINEER
2-1-18
PLANS APPROVAL DATE

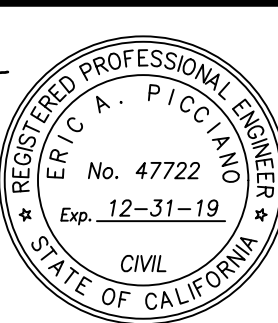

Nathan B. Bray
NATHAN B. BRAY, P.E.
PRINCIPAL CIVIL ENGINEER
DATE: 2-1-18




CITY OF TURLOCK
DEVELOPMENT SERVICES
ENGINEERING DIVISION
156 S. BROADWAY, STE 150
(209) 668-5520

GRADING AND DRAINAGE PLAN
MONTE VISTA AVENUE ~ STA. 3+00 TO STA. 9+10
CAPITAL PROJECT NO. 15-65
MONTE VISTA AVENUE WIDENING BETWEEN
COLORADO AVENUE AND N. BERKELEY AVENUE


VERIFY SCALE
BAR IS 1" ON ORIGINAL DRAWING
0 1/4" 3/4" 1" 1/2"
IF NOT ONE INCH ON THIS SHEET, ADJUST SCALES ACCORDINGLY

DRAWN BY: JSH
REV. BY: --
CH. BY: REJ
DATE: JAN 22, 2018
SCALE: 1" = 20'
15-65 BASE.dwg

SHEET
19
OF 25

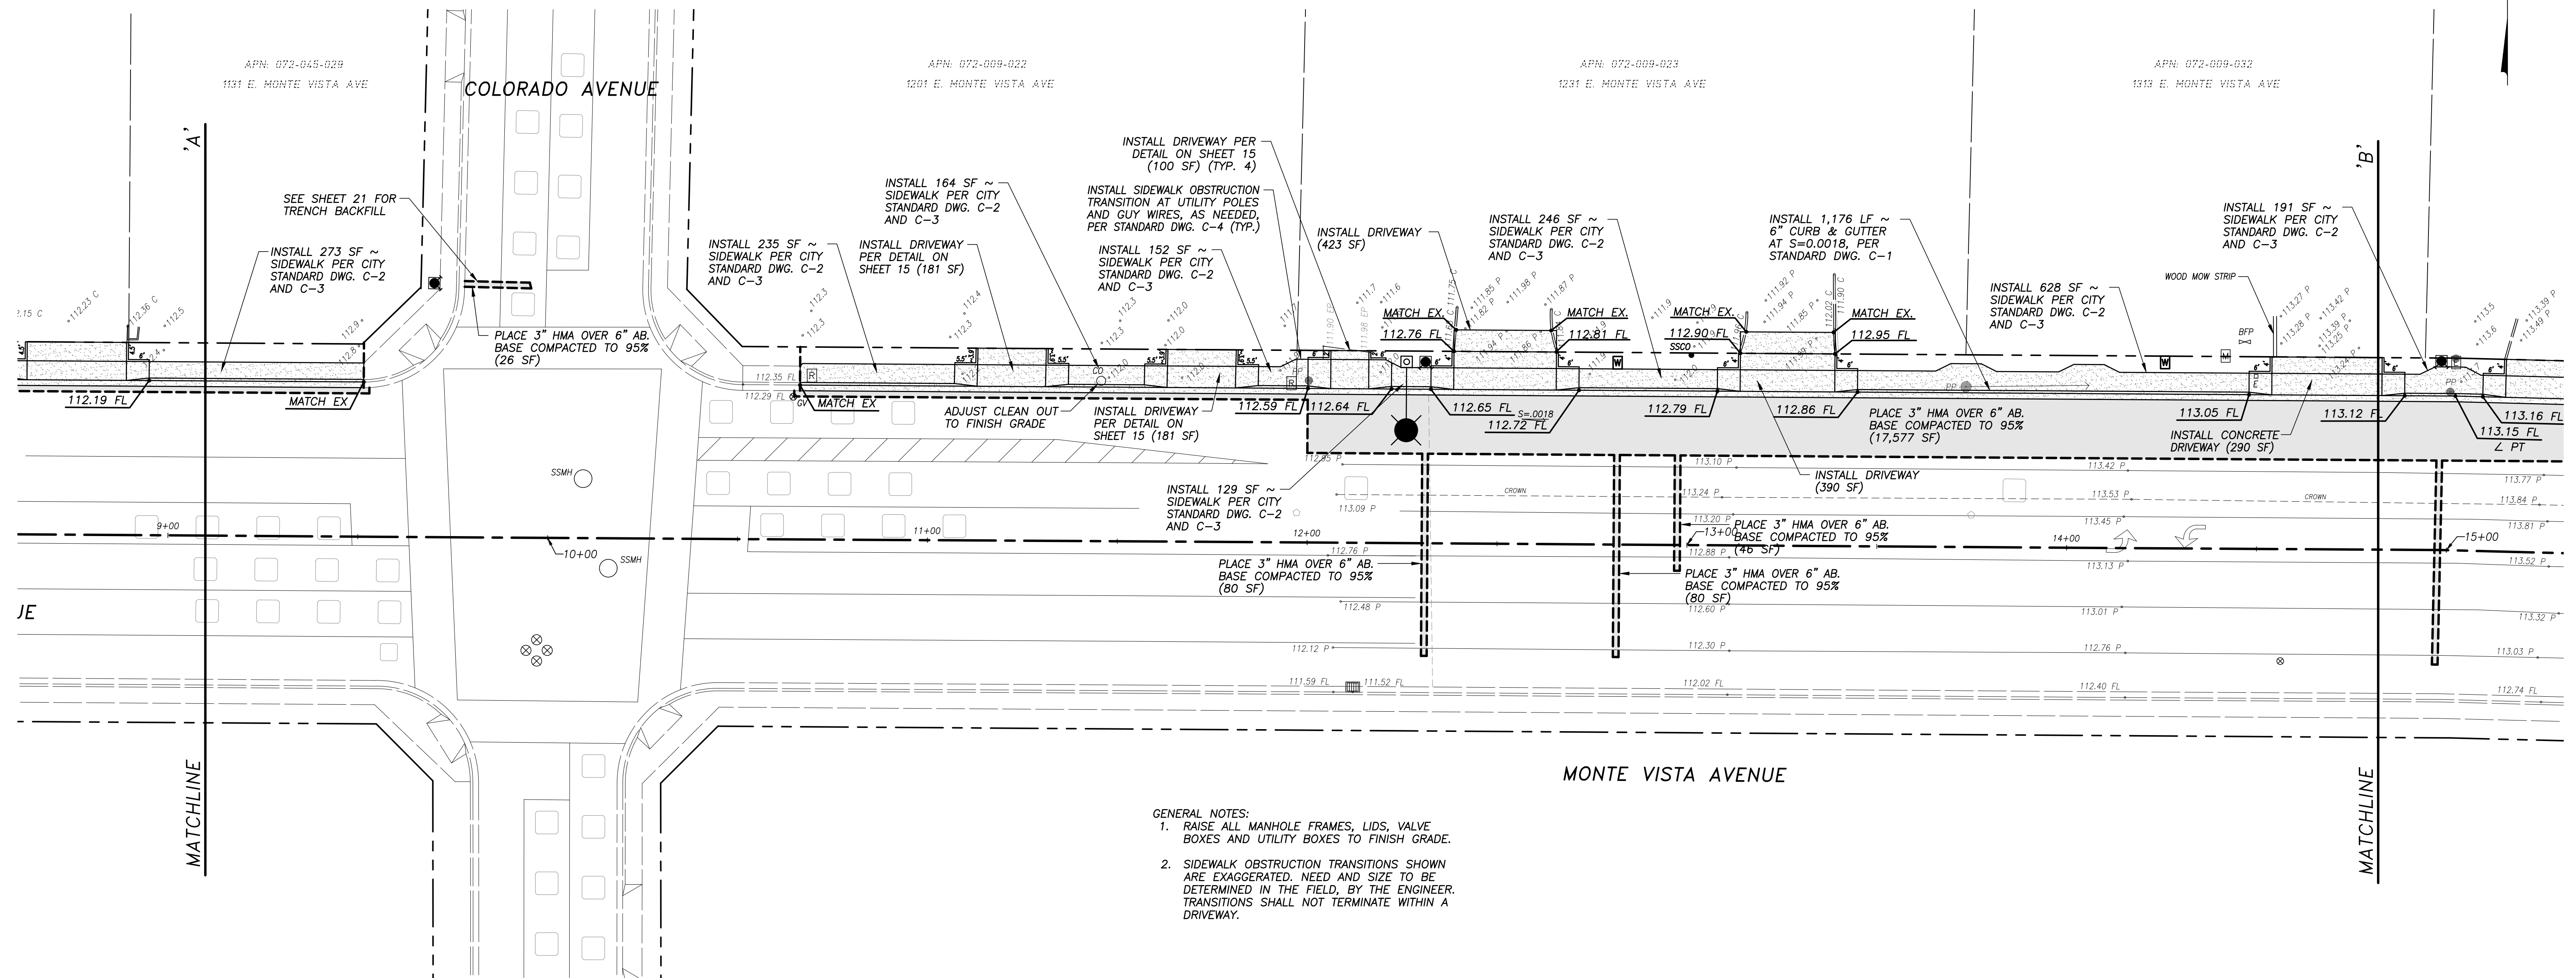

- GENERAL NOTES:
1. RAISE ALL MANHOLE FRAMES, LIDS, VALVE BOXES AND UTILITY BOXES TO FINISH GRADE.
 2. SIDEWALK OBSTRUCTION TRANSITIONS SHOWN ARE EXAGGERATED. NEED AND SIZE TO BE DETERMINED IN THE FIELD, BY THE ENGINEER. TRANSITIONS SHALL NOT TERMINATE WITHIN A DRIVEWAY.

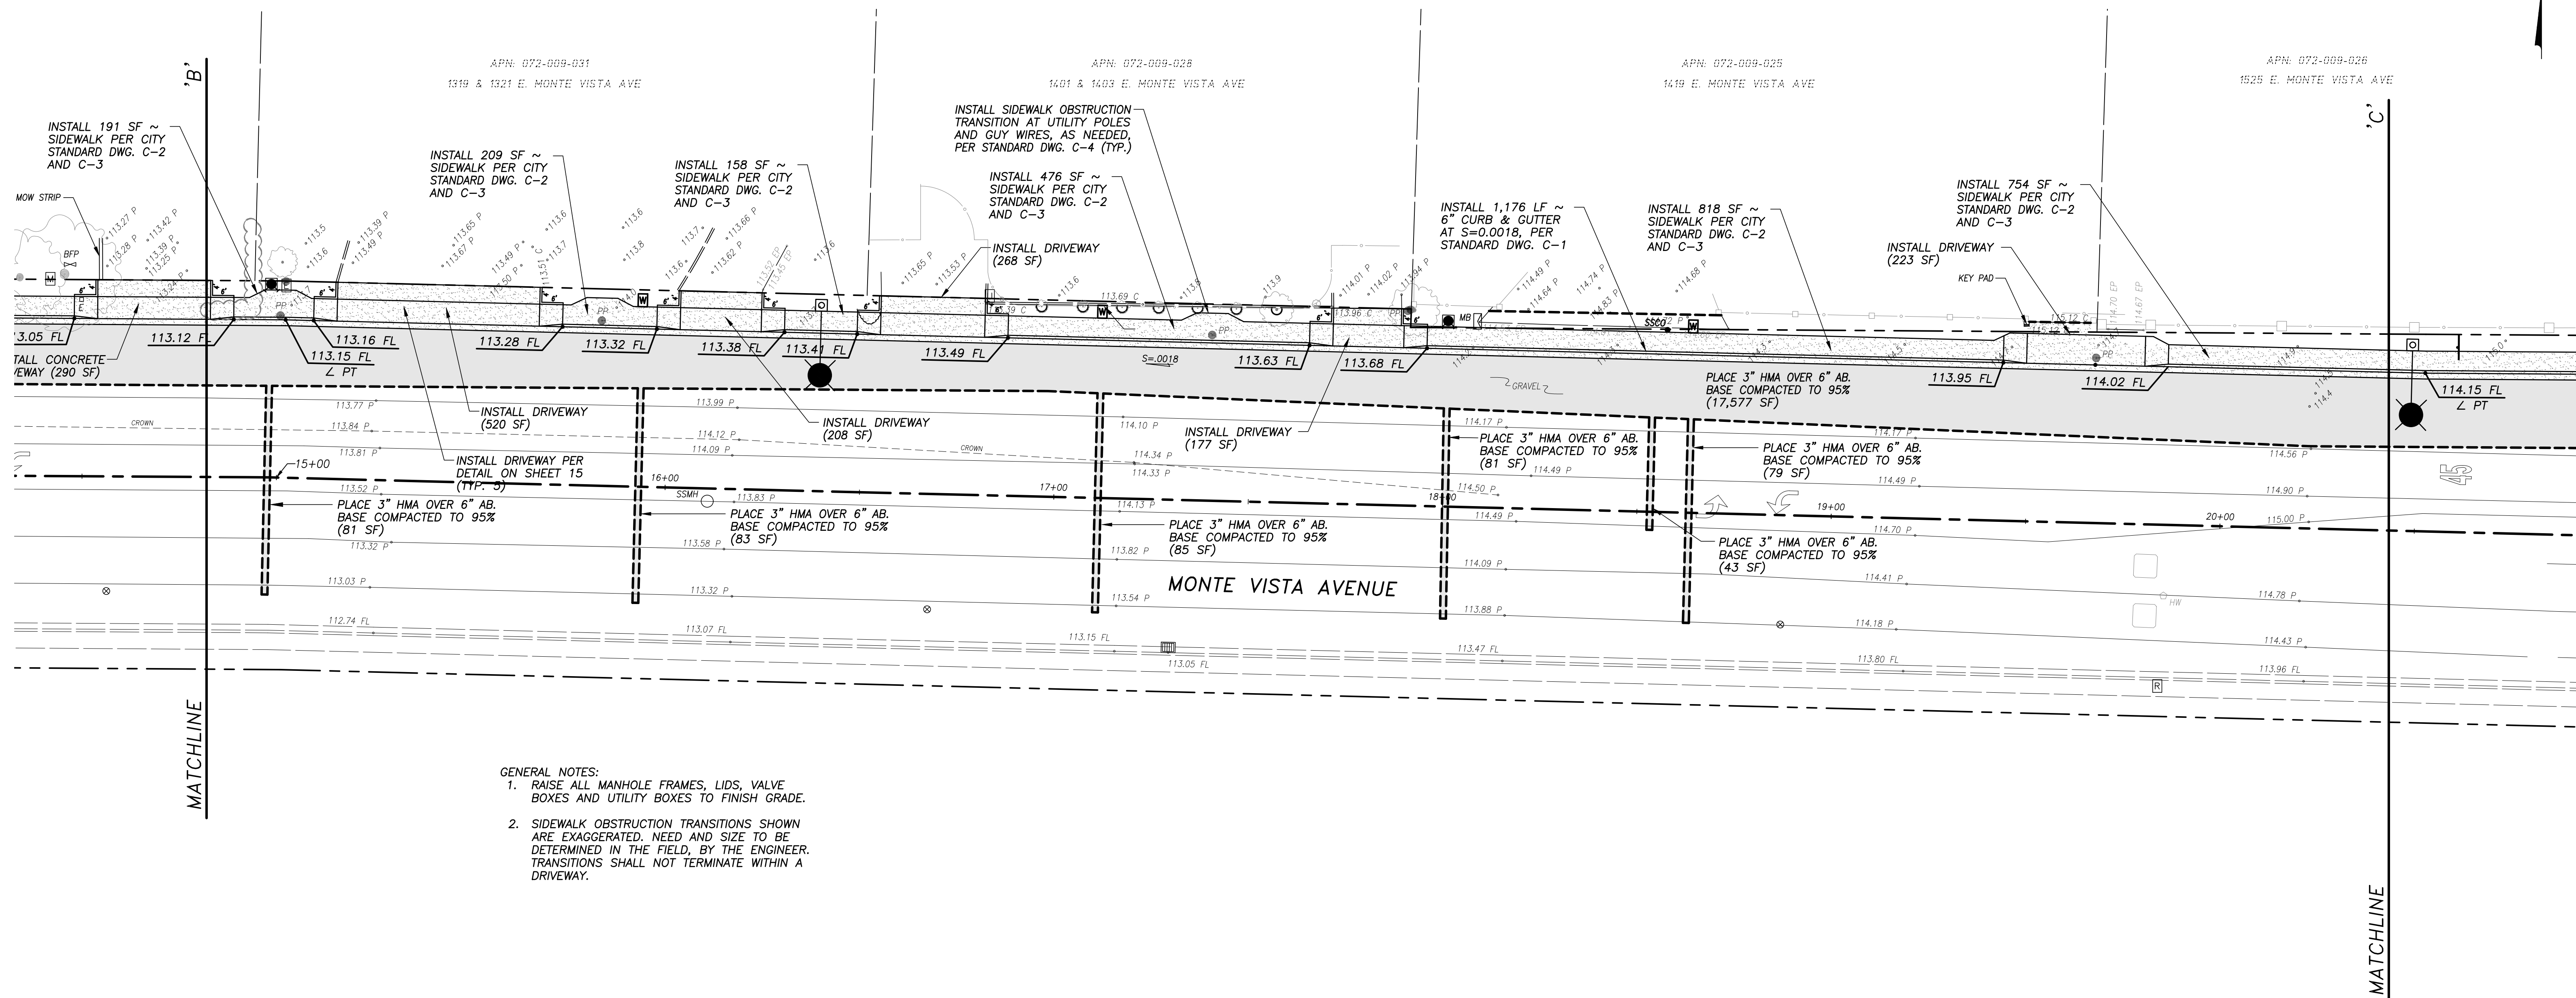

GENERAL NOTES:
1. RAISE ALL MANHOLE FRAMES, LIDS, VALVE BOXES AND UTILITY BOXES TO FINISH GRADE.
2. SIDEWALK OBSTRUCTION TRANSITIONS SHOWN ARE EXAGGERATED. NEED AND SIZE TO BE DETERMINED IN THE FIELD, BY THE ENGINEER. TRANSITIONS SHALL NOT TERMINATE WITHIN A DRIVEWAY.



NOTE:
ALL REFERENCES AND WRITTEN DIMENSIONS SHALL SUPERCEDE ALL SCALED DISTANCES AND SHALL BE VERIFIED IN THE FIELD. ANY DISCREPANCY SHALL BE BROUGHT TO THE ATTENTION OF THE ENGINEER PRIOR TO THE COMMENCEMENT OF WORK.

Eric A. Picciano
ERIC A. PICCIANO, P.E.
INTERIM DEVELOPMENT SERVICES
DIRECTOR/CITY ENGINEER
2-1-18
PLANS APPROVAL DATE

Nathan B. Bray
NATHAN B. BRAY, P.E.
PRINCIPAL CIVIL ENGINEER
DATE: 2-1-18

CITY OF TURLOCK
DEVELOPMENT SERVICES
ENGINEERING DIVISION
156 S. BROADWAY, STE 150
(209) 668-5520

GRADING AND DRAINAGE PLAN
MONTE VISTA AVENUE ~ STA. 14+82 TO STA. 20+43
CAPITAL PROJECT NO. 15-65
MONTE VISTA AVENUE WIDENING BETWEEN
COLORADO AVENUE AND N. BERKELEY AVENUE

VERIFY SCALE
BAR IS 1" ON ORIGINAL DRAWING
1/4" 3/4" 1"
0 1/2"
IF NOT ONE INCH ON THIS SHEET, ADJUST SCALES ACCORDINGLY


DRAWN BY: JSH
REV. BY: --
CH. BY: REJ
DATE: JAN 22, 2018
SCALE: 1" = 20'
15-65 BASE.dwg

SHEET
21
OF 25



APN: 072-009-026
1625 E. MONTE VISTA AVE

APN: 073-007-011
1619 E. MONTE VISTA AVE

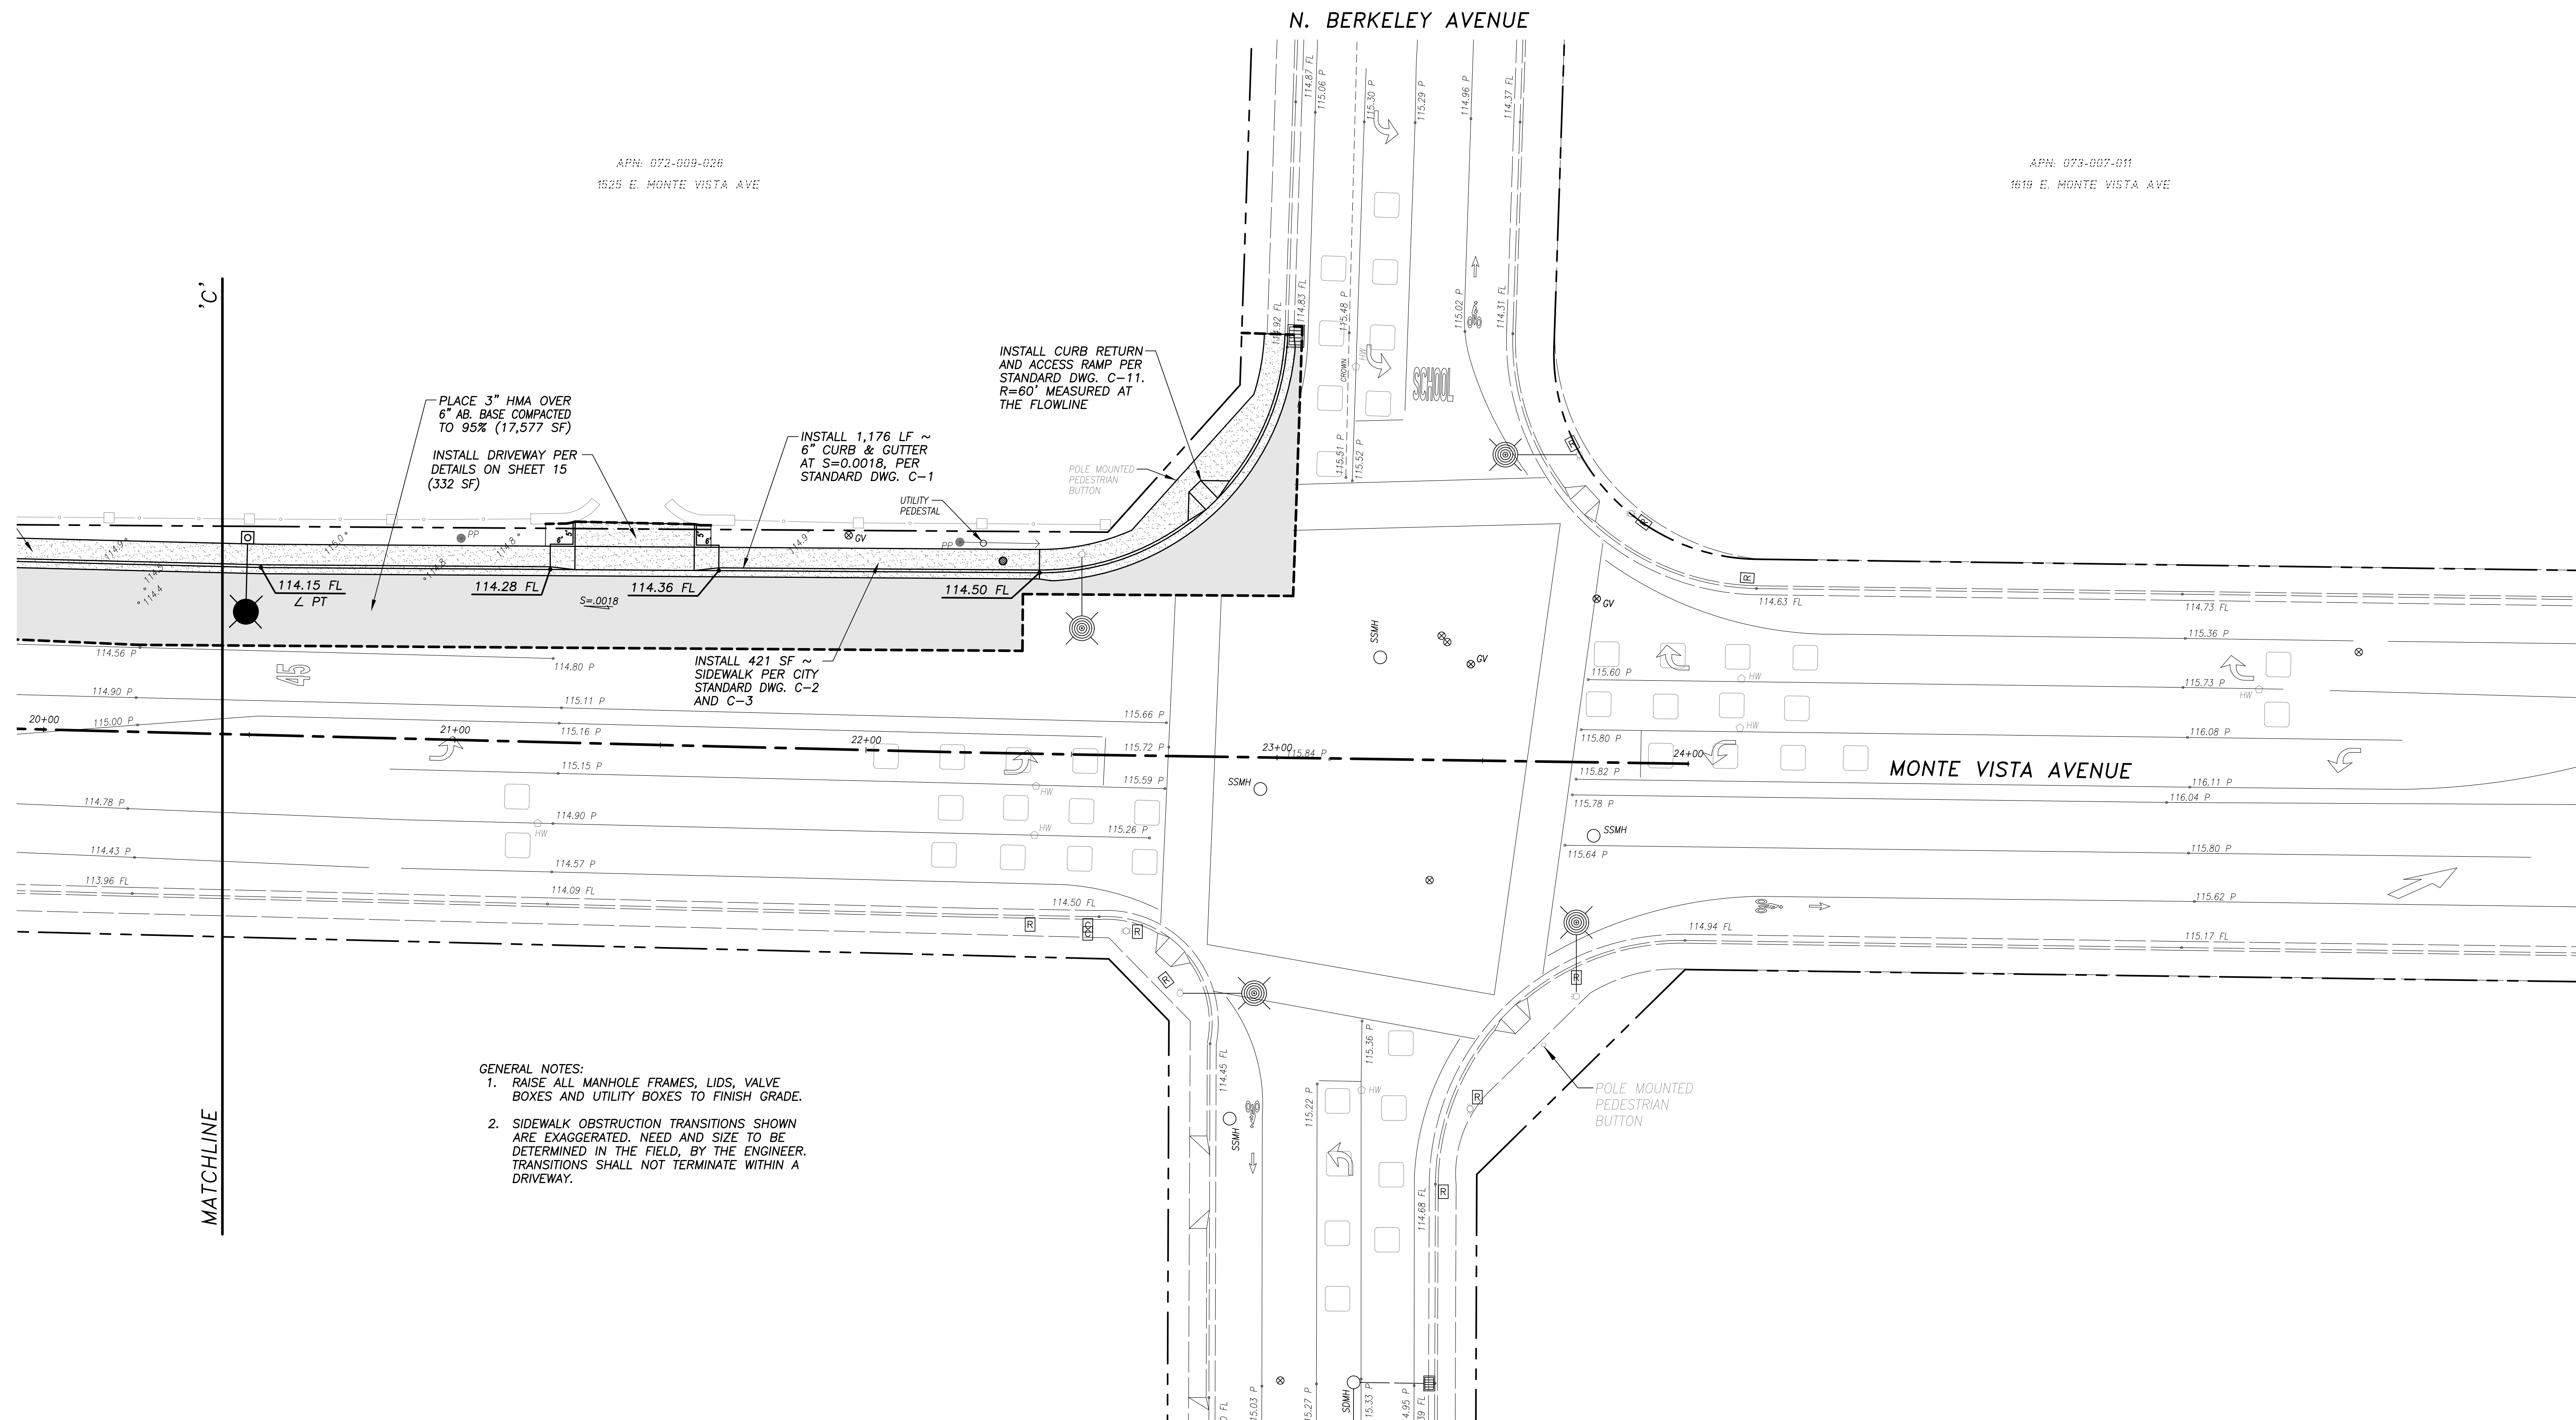

- GENERAL NOTES:
1. RAISE ALL MANHOLE FRAMES, LIDS, VALVE BOXES AND UTILITY BOXES TO FINISH GRADE.
 2. SIDEWALK OBSTRUCTION TRANSITIONS SHOWN ARE EXAGGERATED. NEED AND SIZE TO BE DETERMINED IN THE FIELD, BY THE ENGINEER. TRANSITIONS SHALL NOT TERMINATE WITHIN A DRIVEWAY.



NOTE:
ALL REFERENCES AND WRITTEN DIMENSIONS SHALL SUPERCEDE ALL SCALED DISTANCES AND SHALL BE VERIFIED IN THE FIELD. ANY DISCREPANCY SHALL BE BROUGHT TO THE ATTENTION OF THE ENGINEER PRIOR TO THE COMMENCEMENT OF WORK.

Eric A. Picciano
ERIC A. PICCIANO, P.E.
INTERIM DEVELOPMENT SERVICES
DIRECTOR/CITY ENGINEER
2-1-18
PLANS APPROVAL DATE

Nathan B. Bray
NATHAN B. BRAY, P.E.
PRINCIPAL CIVIL ENGINEER
DATE: 2-1-18



CITY OF TURLOCK
DEVELOPMENT SERVICES
ENGINEERING DIVISION
156 S. BROADWAY, STE 150
(209) 668-5520


GRADING AND DRAINAGE PLAN
MONTE VISTA AVENUE ~ STA. 20+43 TO STA. 24+00
CAPITAL PROJECT NO. 15-65
MONTE VISTA AVENUE WIDENING BETWEEN
COLORADO AVENUE AND N. BERKELEY AVENUE

VERIFY SCALE
BAR IS 1" ON ORIGINAL DRAWING
0 1/4" 3/4" 1"
1/2"
IF NOT ONE INCH ON THIS SHEET, ADJUST SCALES ACCORDINGLY

DRAWN BY: JSH
REV. BY: --
CH. BY: REJ
DATE: JAN 22, 2018
SCALE: 1" = 20'
15-65 BASE.dwg

SHEET

22
OF 25

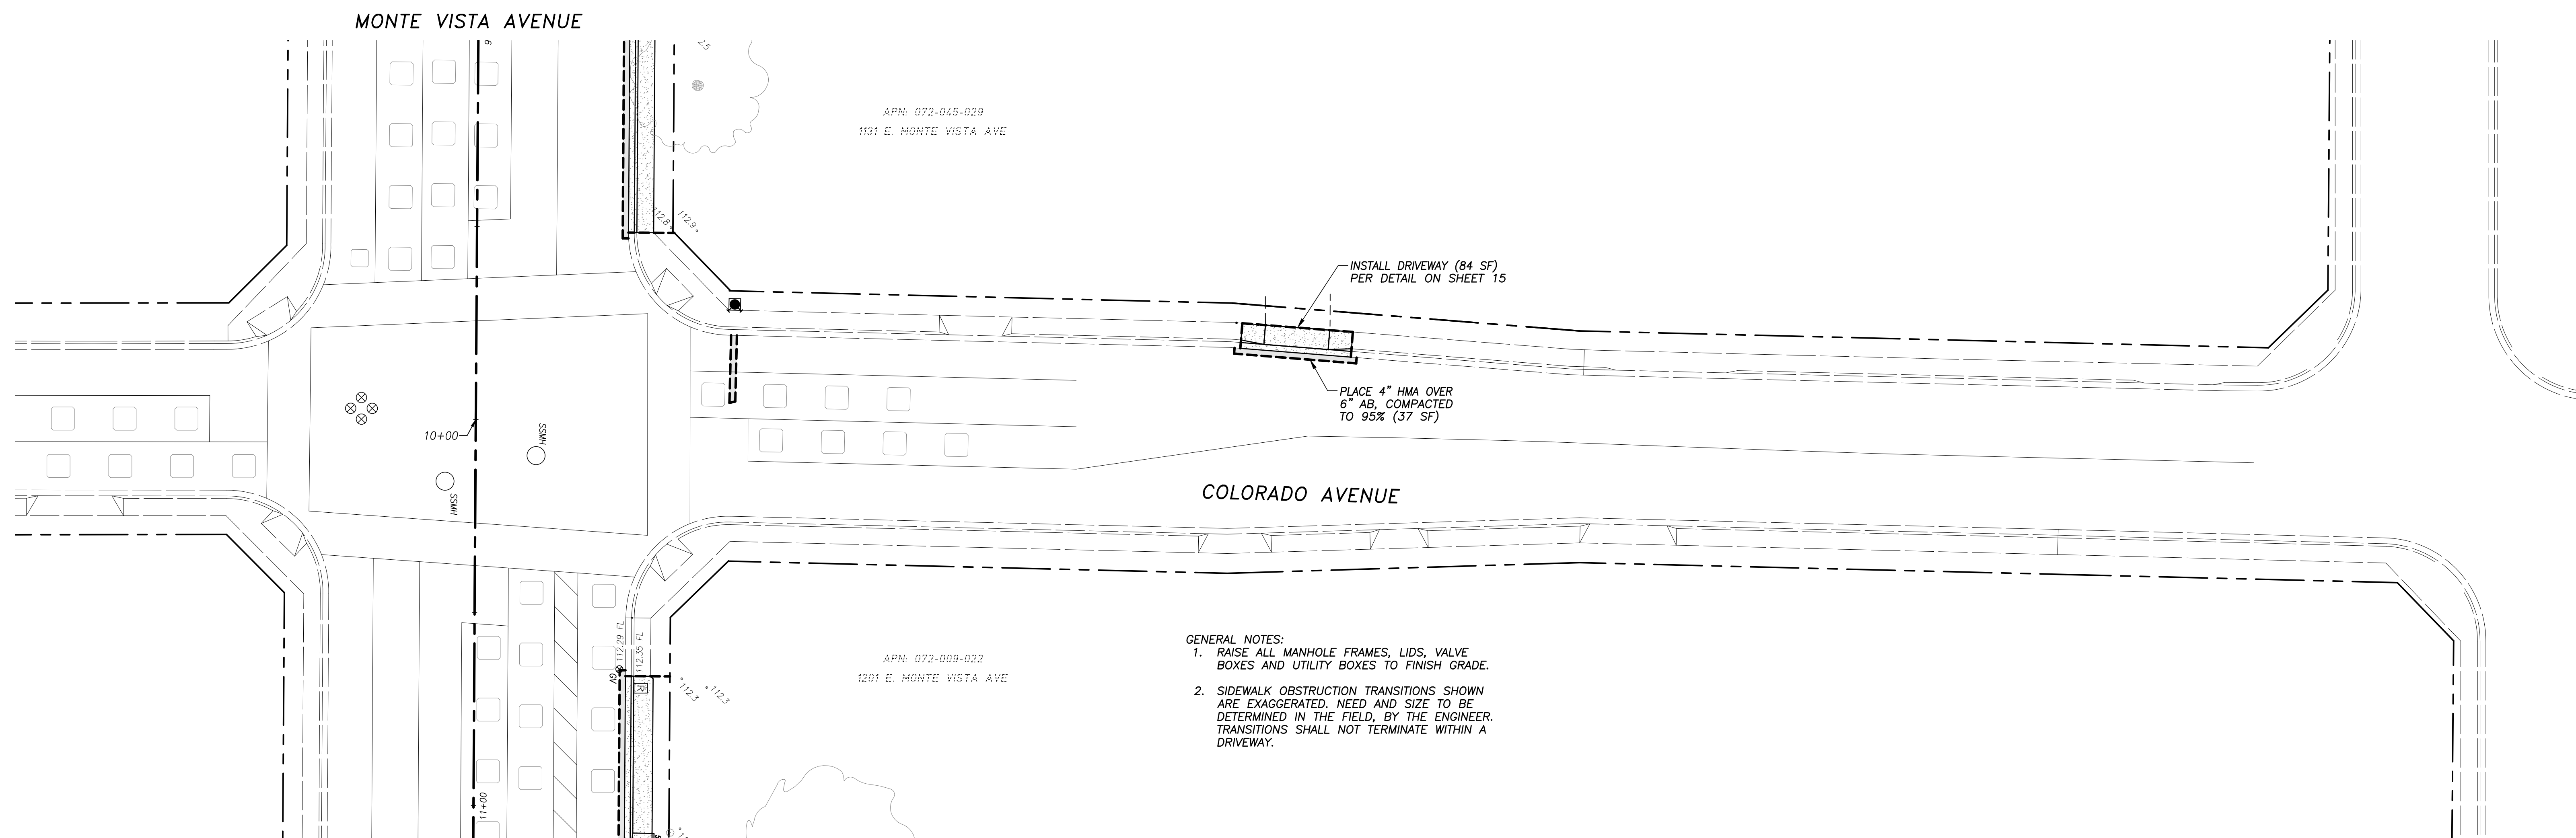


GENERAL NOTES:

1. RAISE ALL MANHOLE FRAMES, LIDS, VALVE BOXES AND UTILITY BOXES TO FINISH GRADE.
2. SIDEWALK OBSTRUCTION TRANSITIONS SHOWN ARE EXAGGERATED. NEED AND SIZE TO BE DETERMINED IN THE FIELD, BY THE ENGINEER. TRANSITIONS SHALL NOT TERMINATE WITHIN A DRIVEWAY.



NOTE:
ALL REFERENCES AND WRITTEN DIMENSIONS SHALL SUPERCEDE ALL SCALED DISTANCES AND SHALL BE VERIFIED IN THE FIELD. ANY DISCREPANCY SHALL BE BROUGHT TO THE ATTENTION OF THE ENGINEER PRIOR TO THE COMMENCEMENT OF WORK.

Eric A. Picciano
ERIC A. PICCIANO, P.E.
INTERIM DEVELOPMENT SERVICES
DIRECTOR/CITY ENGINEER
2-1-18
PLANS APPROVAL DATE

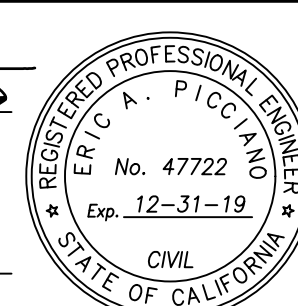


NATHAN B. BRAY, P.E.
PRINCIPAL CIVIL ENGINEER
DATE: 2-1-18



**CITY OF TURLOCK
DEVELOPMENT SERVICES
ENGINEERING DIVISION
156 S. BROADWAY, STE 150
(209) 668-5520**

GRADING AND DRAINAGE PLAN
COLORADO AVENUE
CAPITAL PROJECT NO. 15-65
MONTE VISTA AVENUE WIDENING BETWEEN
COLORADO AVENUE AND N. BERKELEY AVENUE

VERIFY SCALE
BAR IS 1" ON
ORIGINAL DRAWING

0








IF NOT ONE INCH ON
THIS SHEET, ADJUST
SCALES ACCORDINGLY


DRAWN BY:	JSH
REV. BY:	--
CH. BY:	REJ
DATE:	JAN 22, 2018
SCALE:	1" = 20'
15-65 BASE.dwg	

SHEET

23

OF **25**

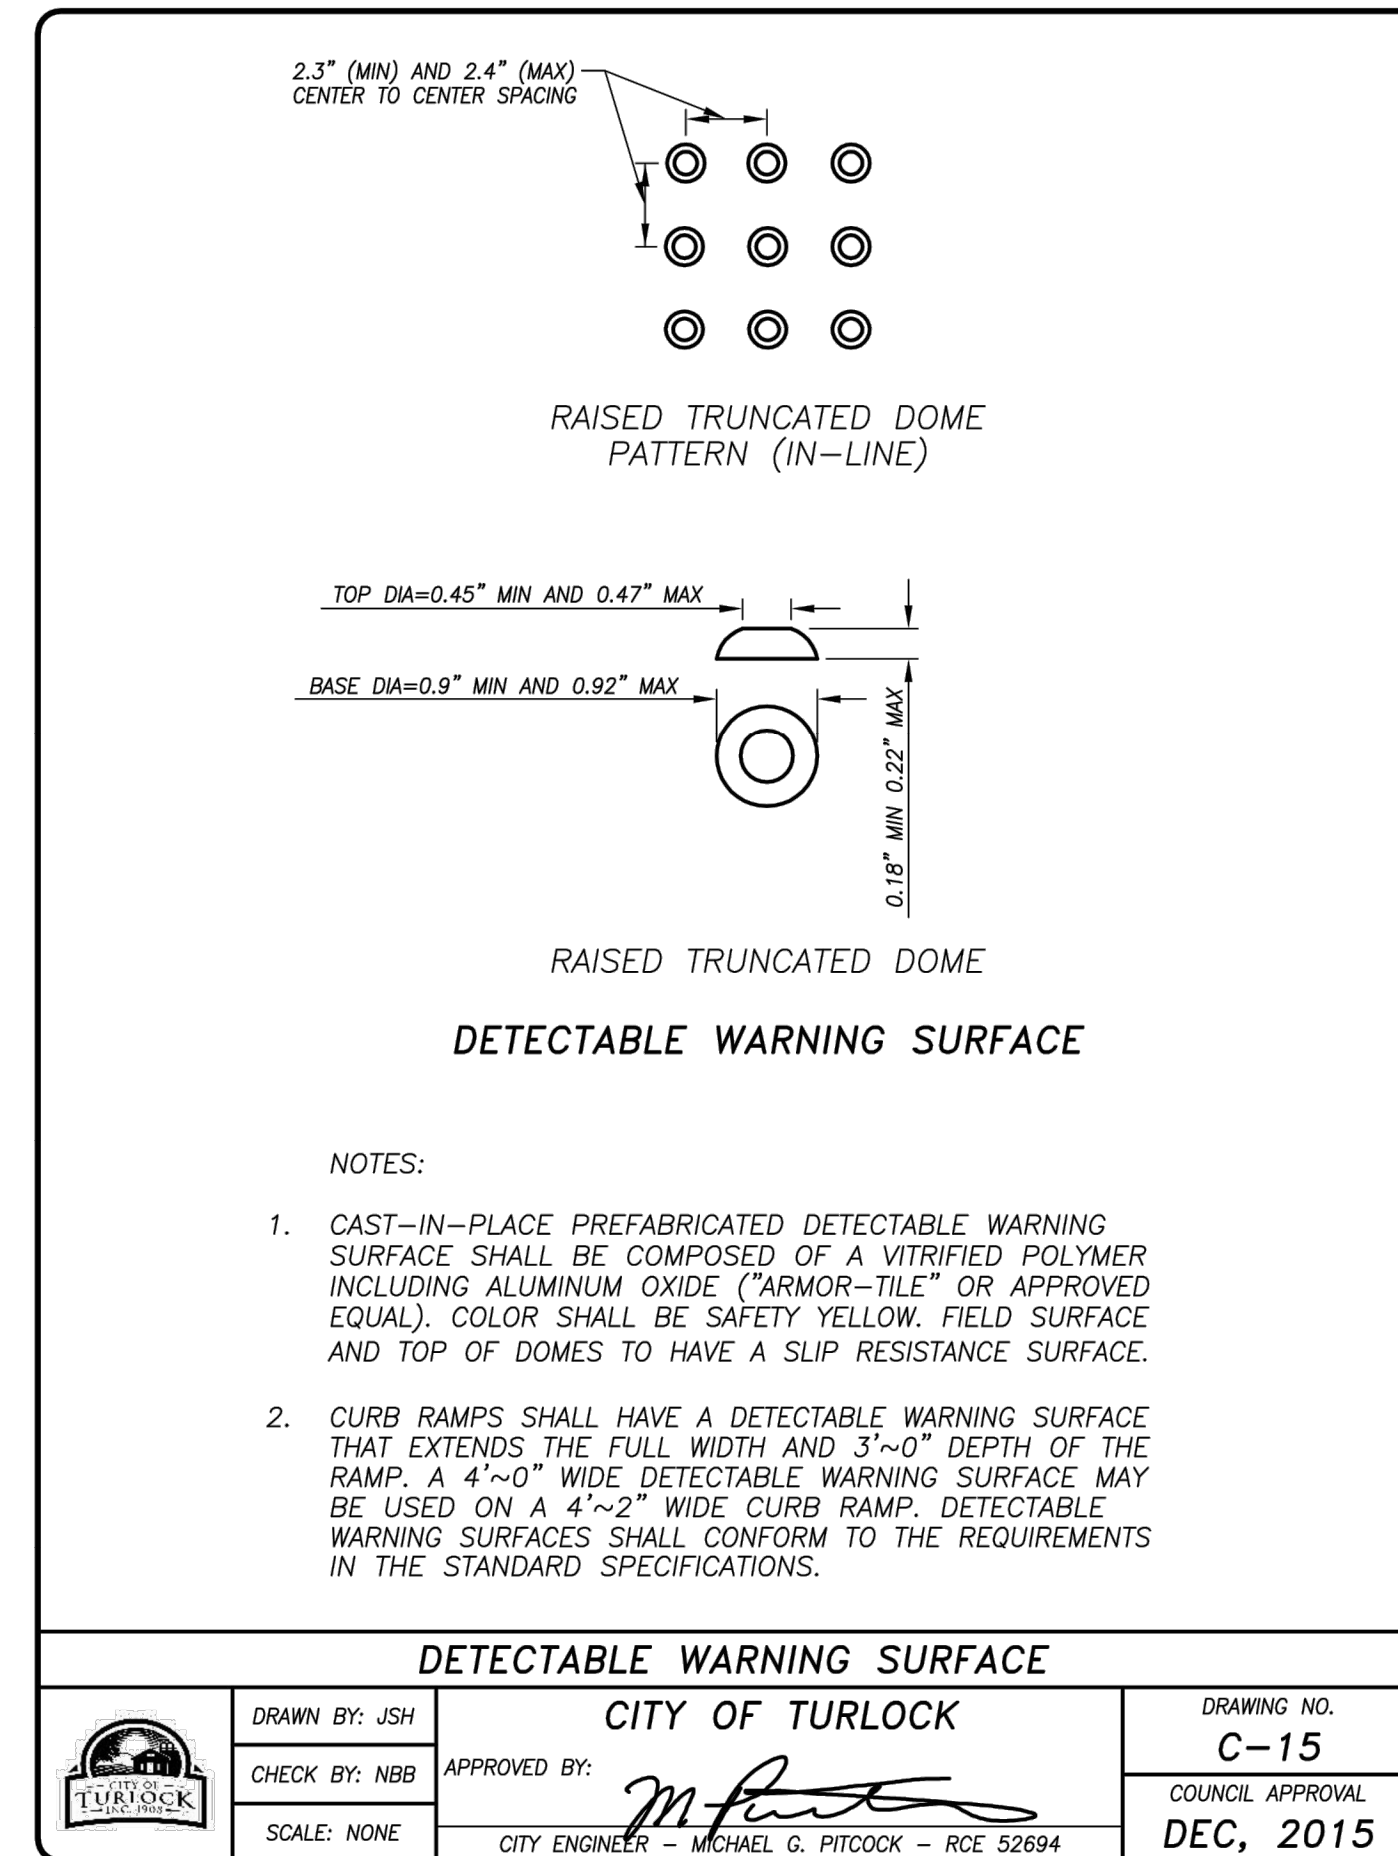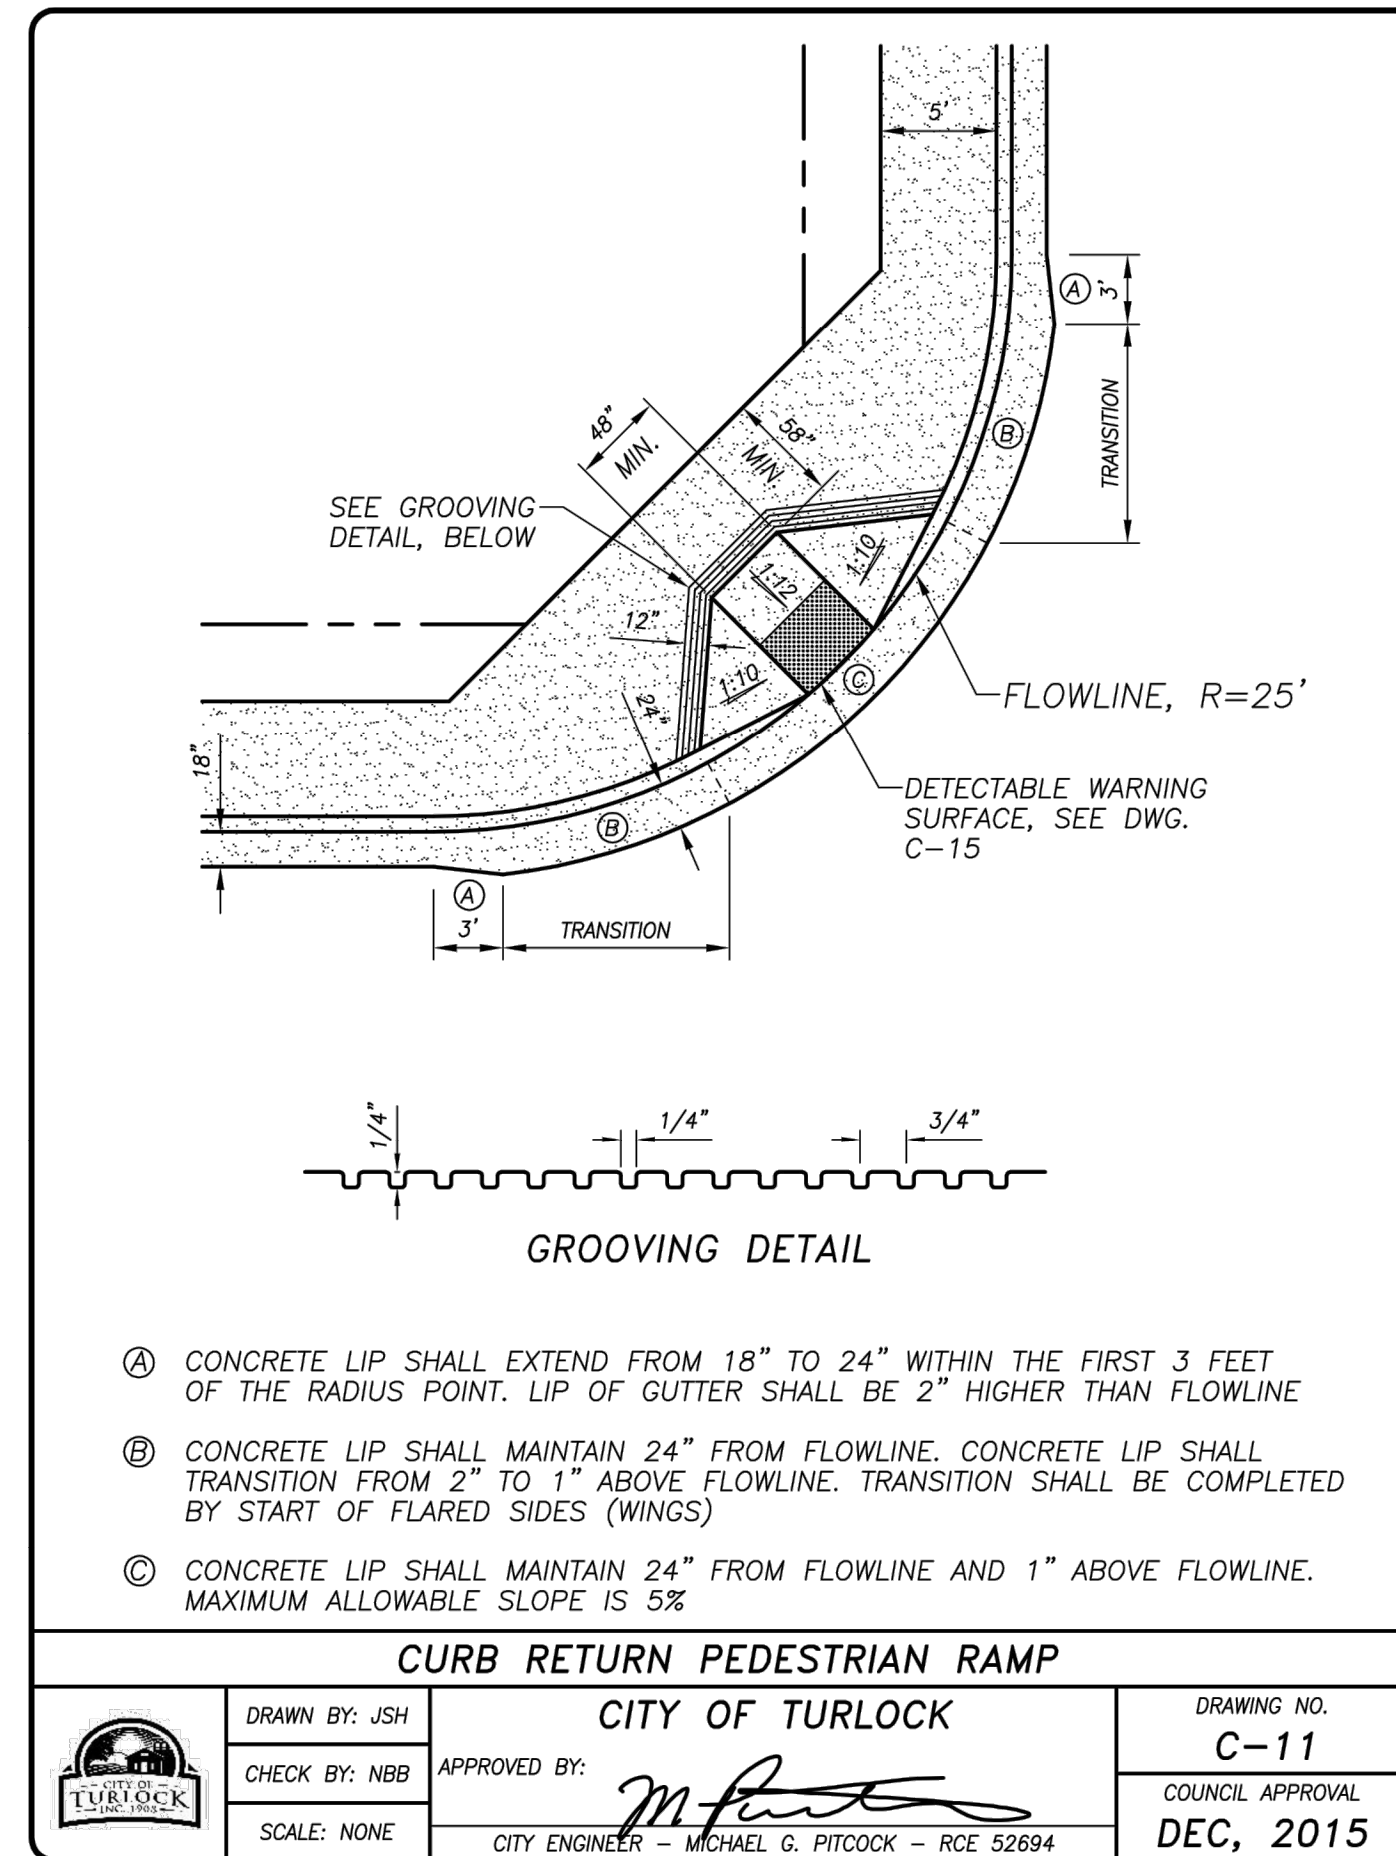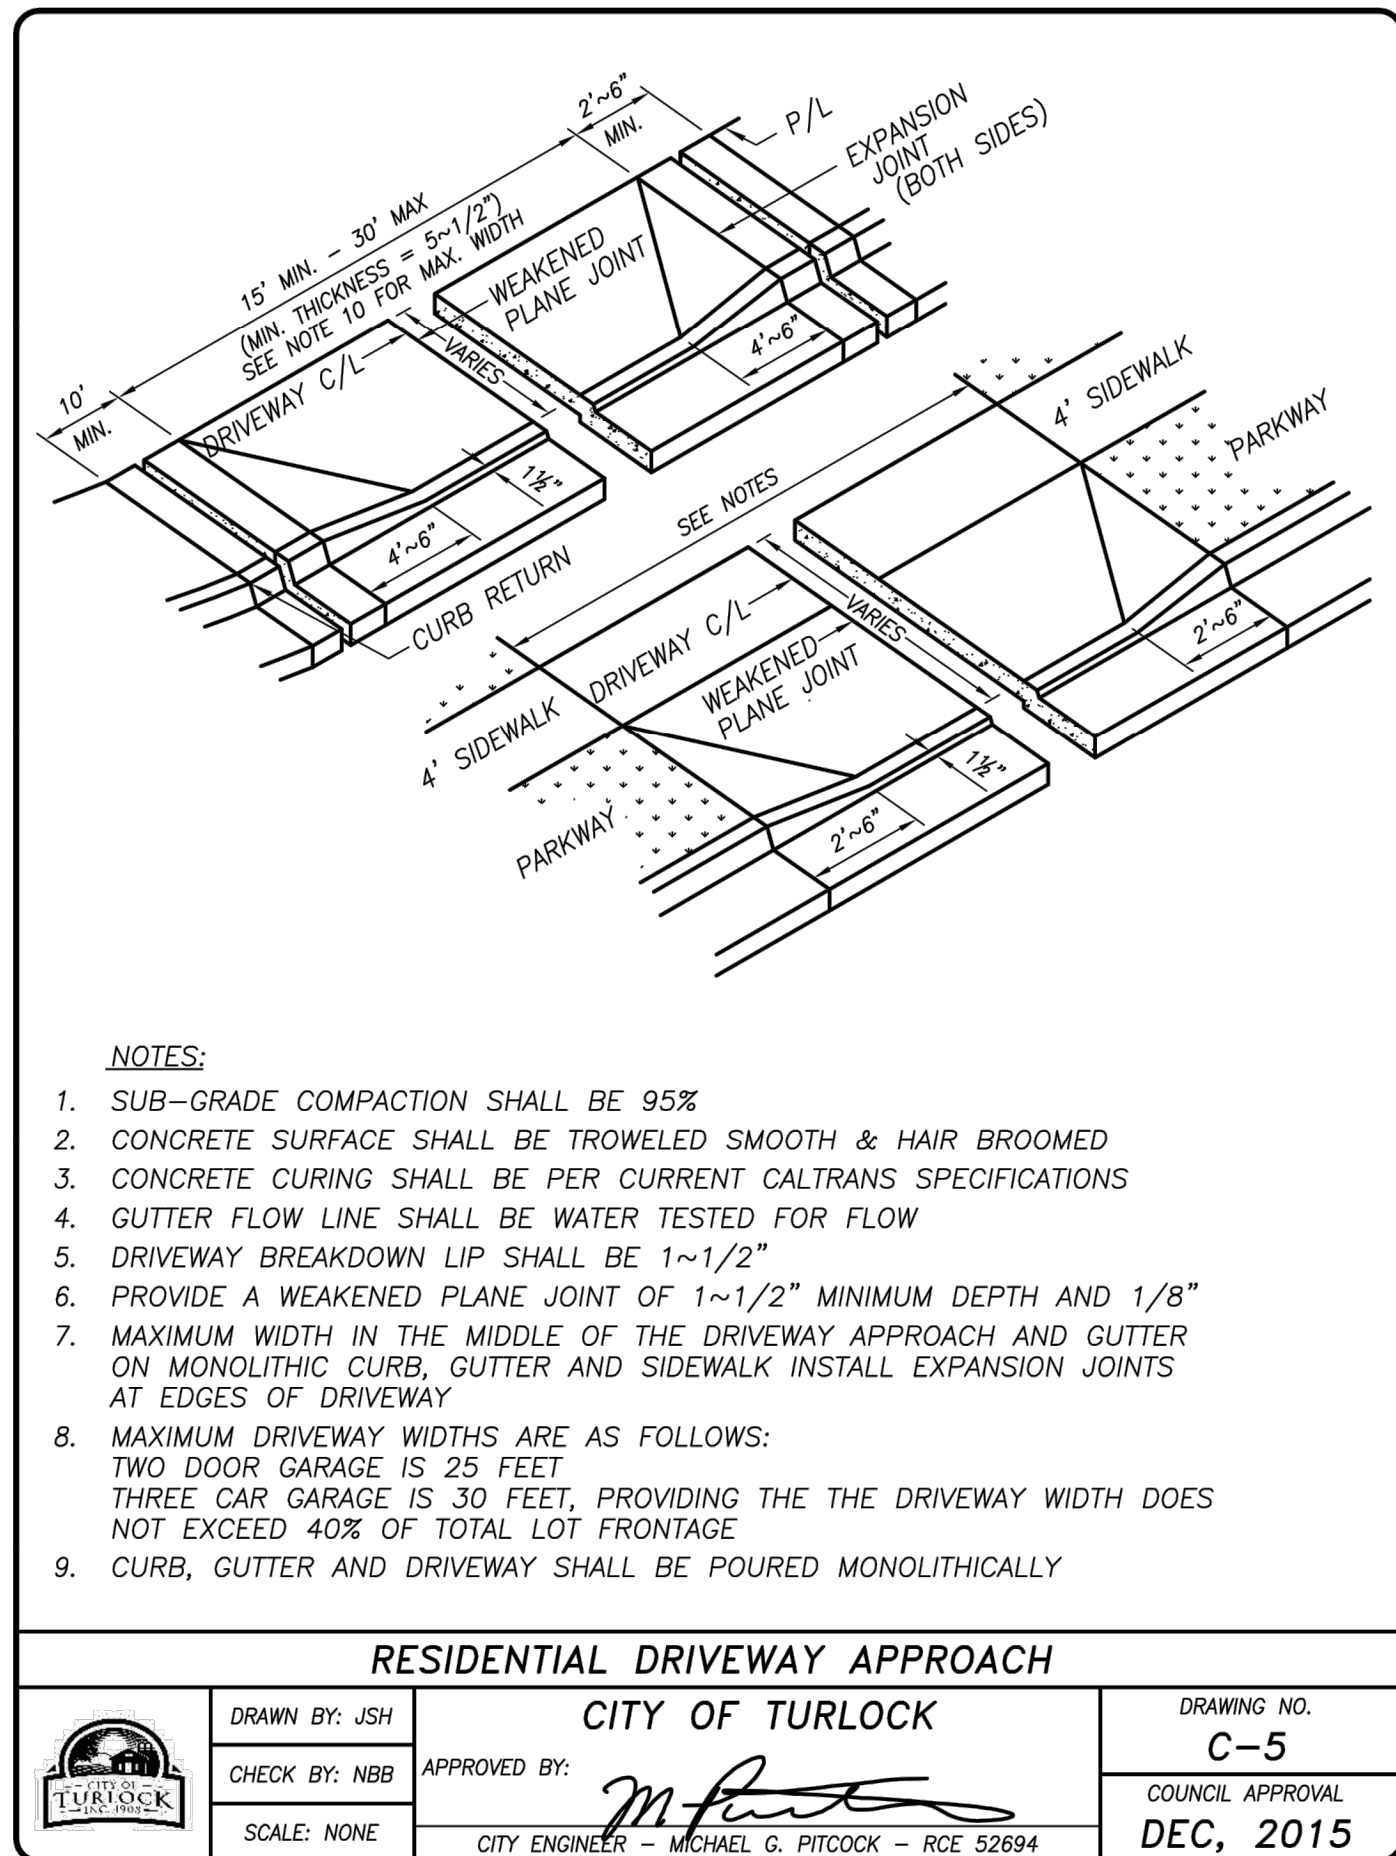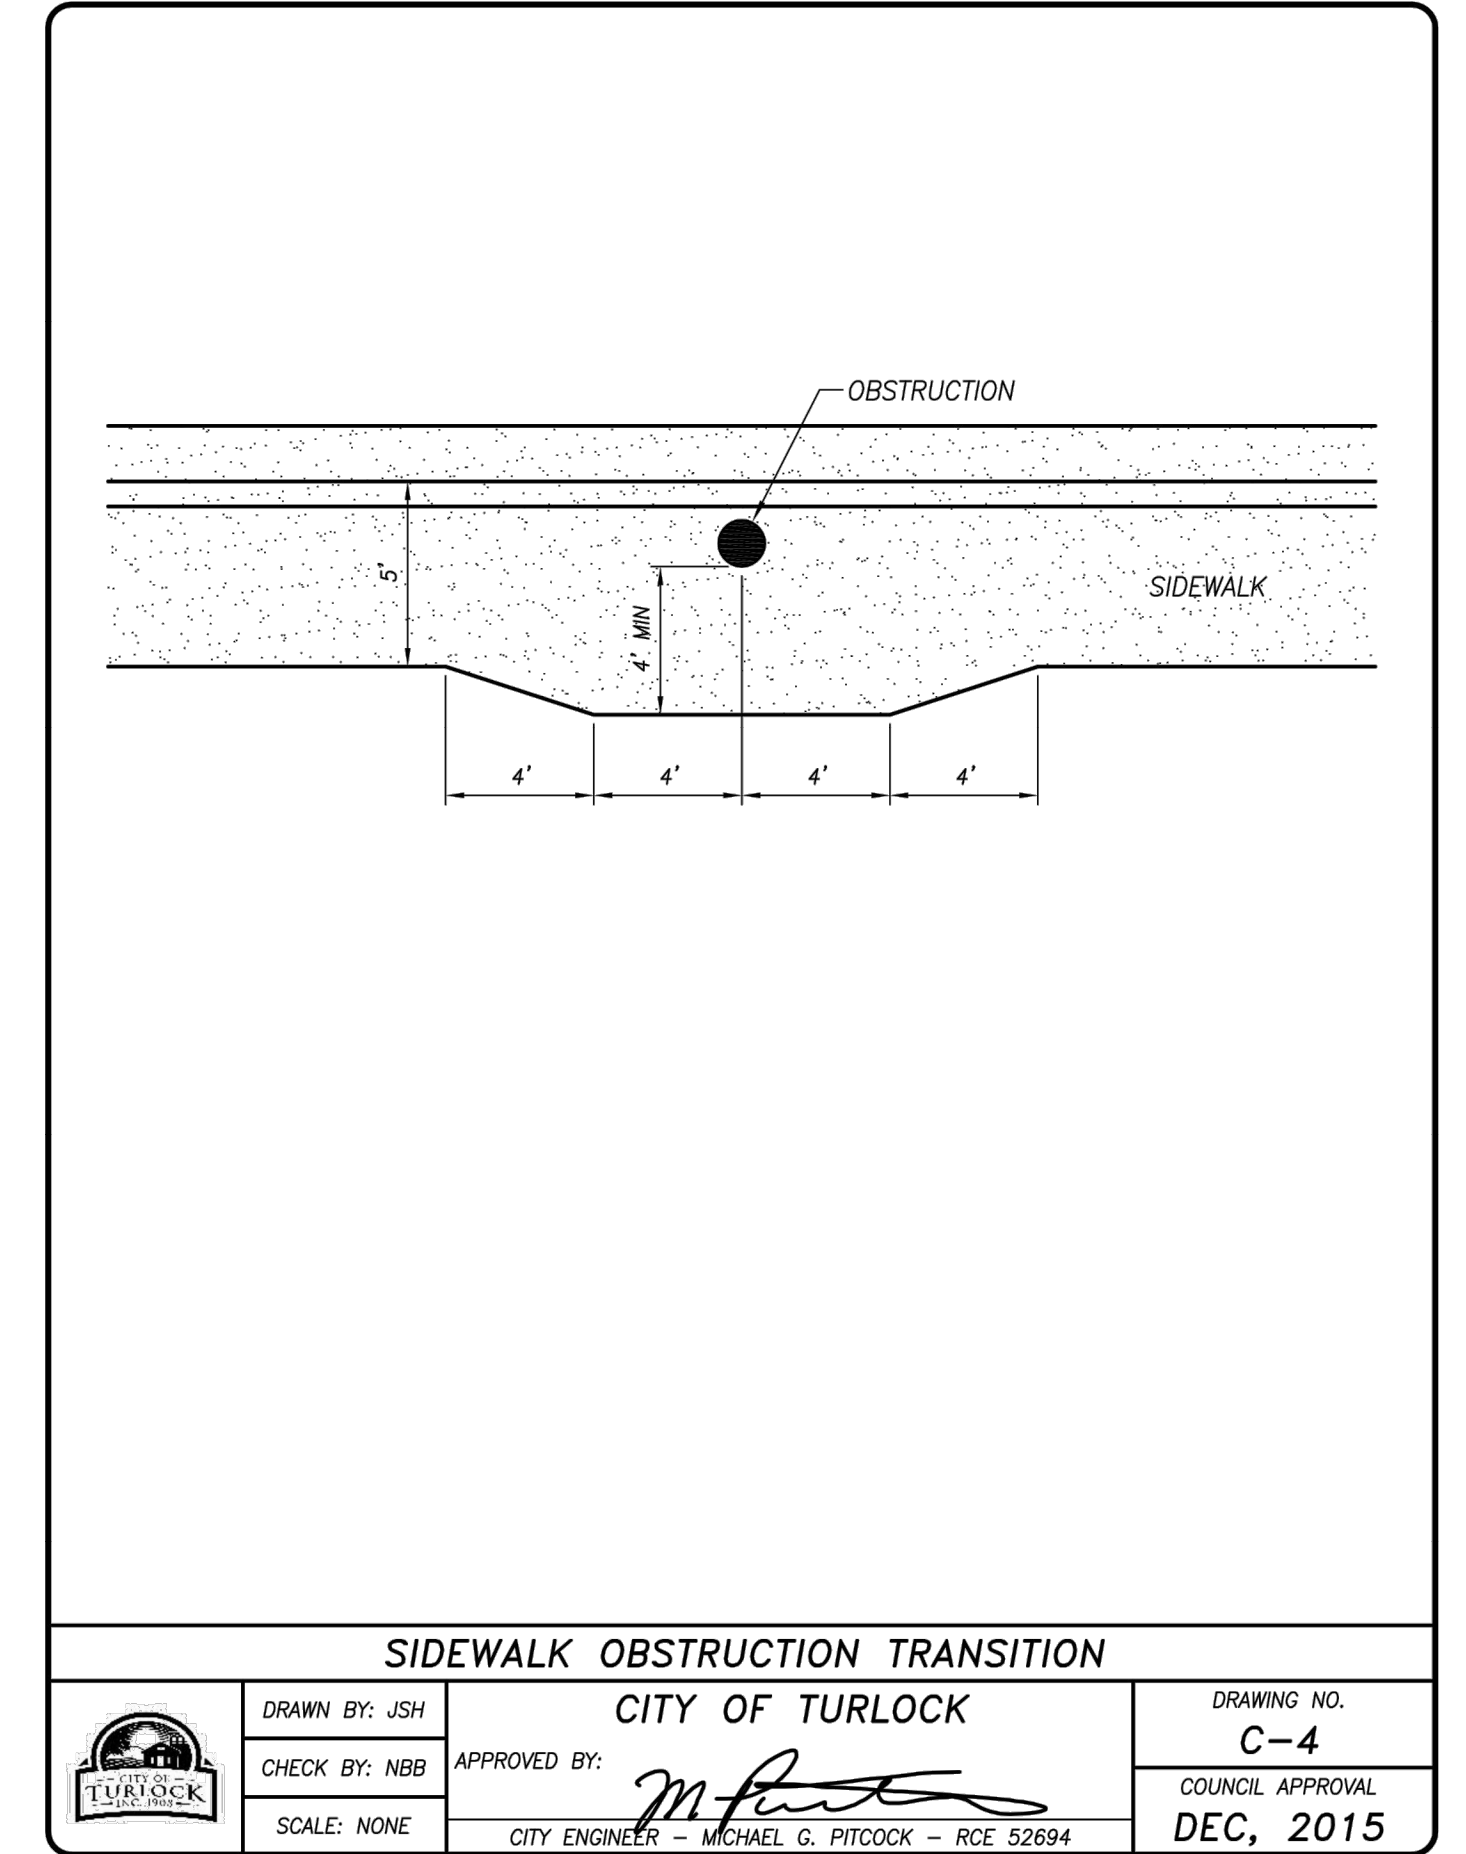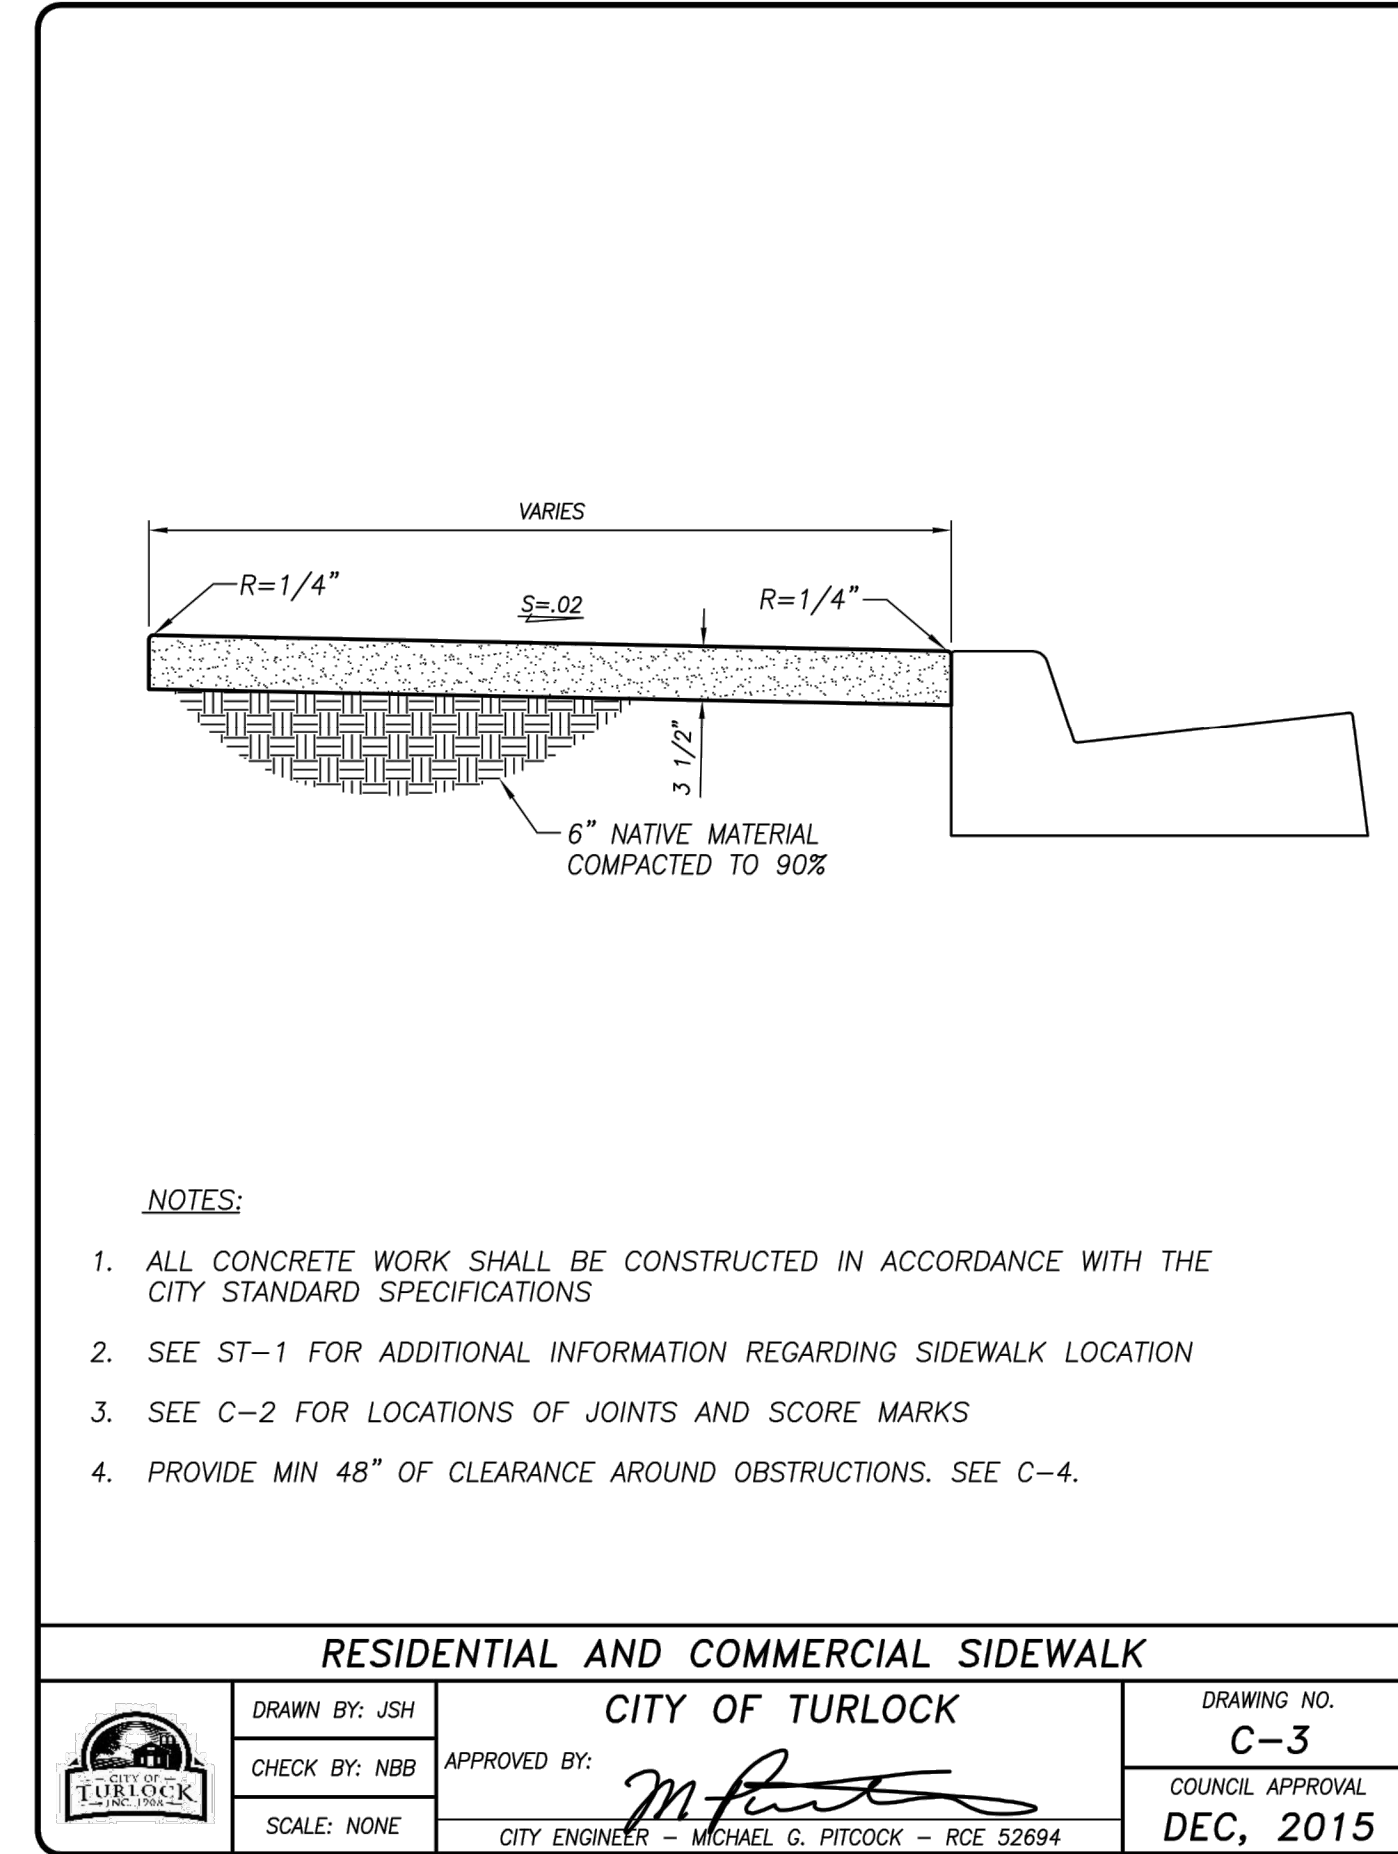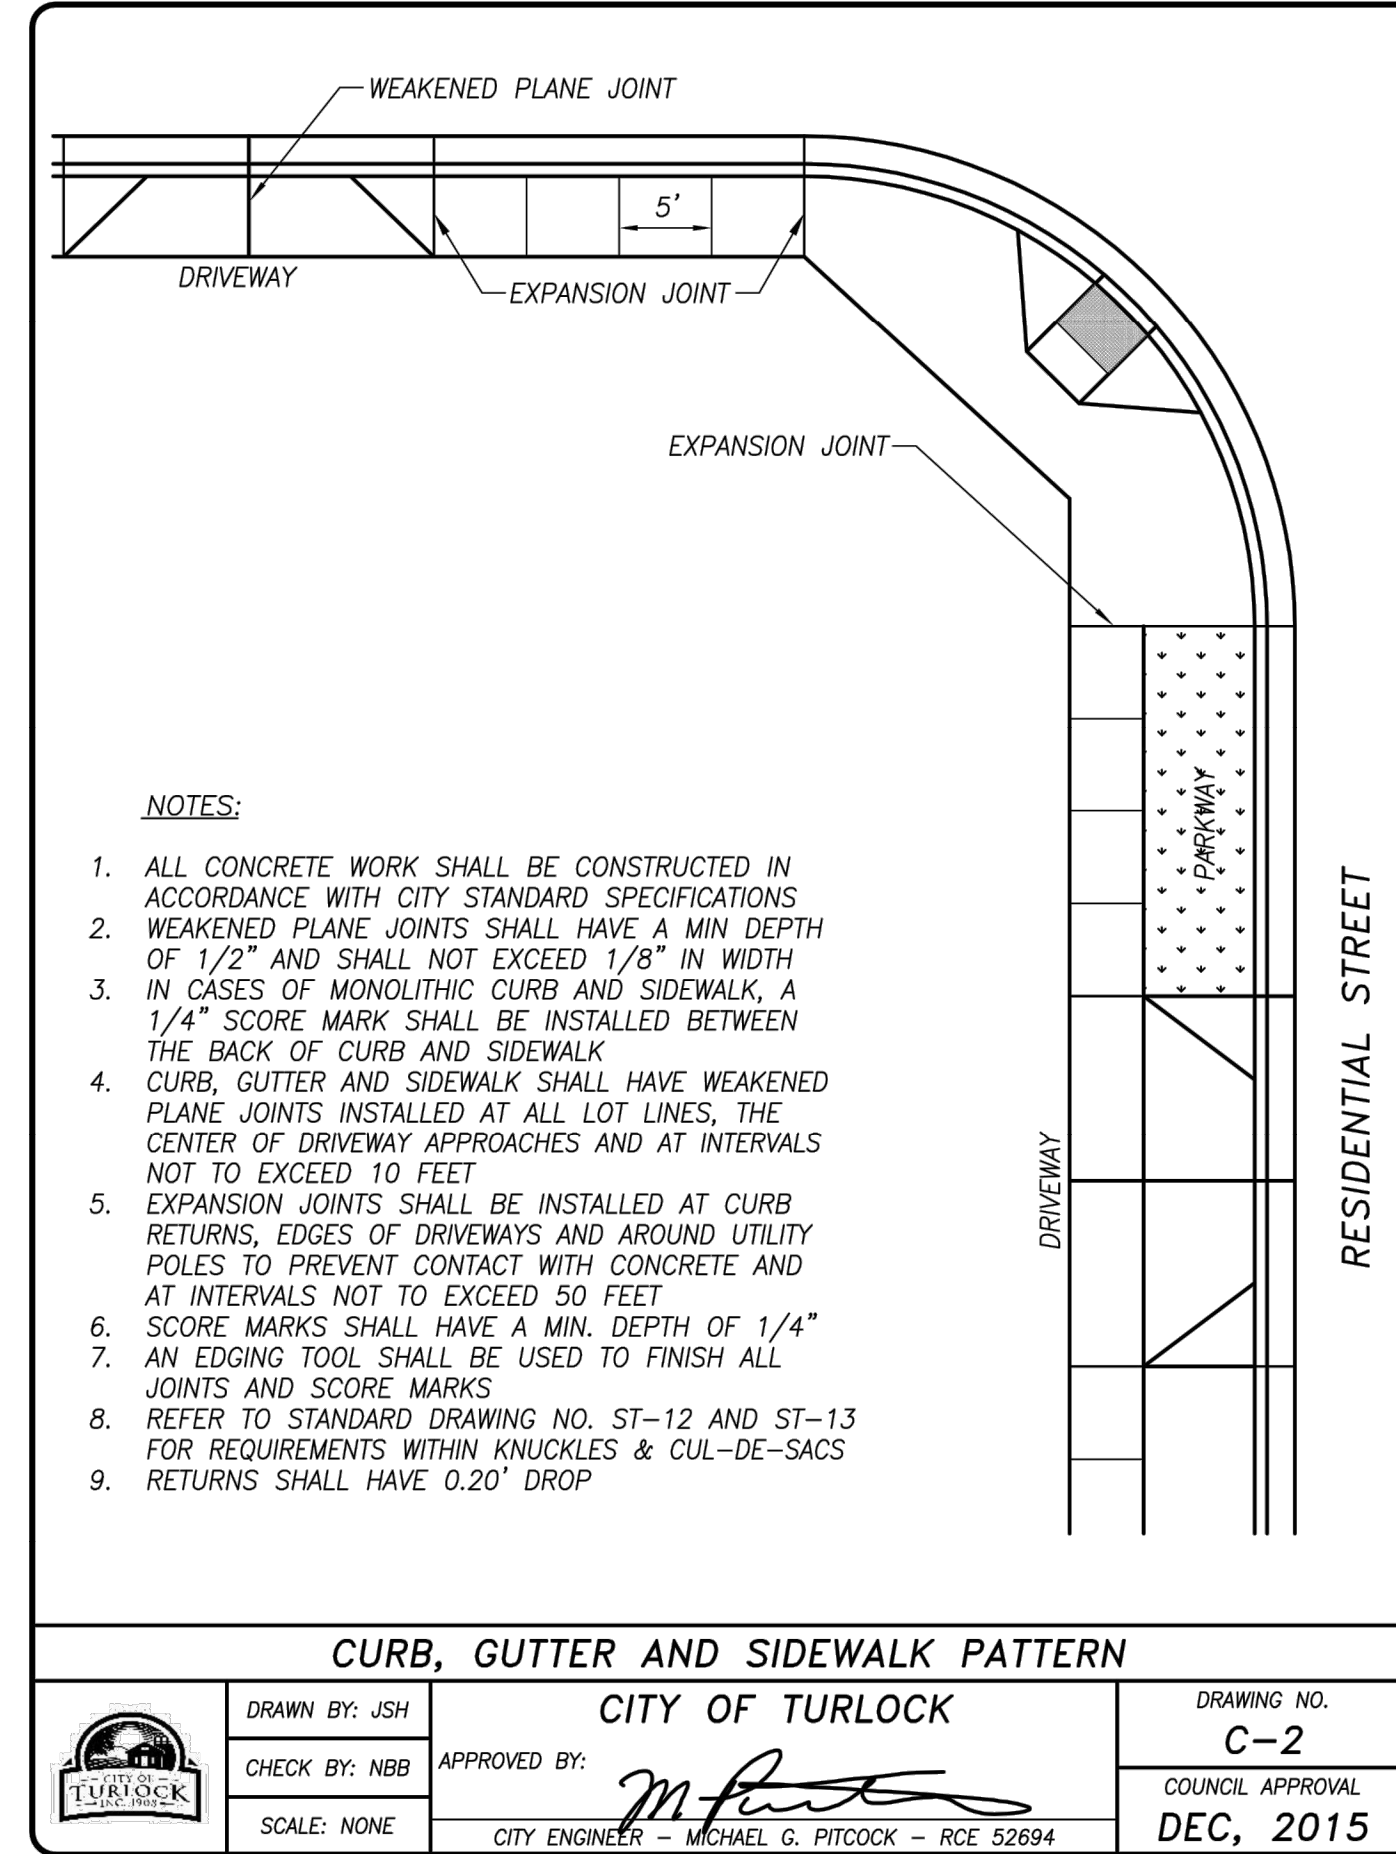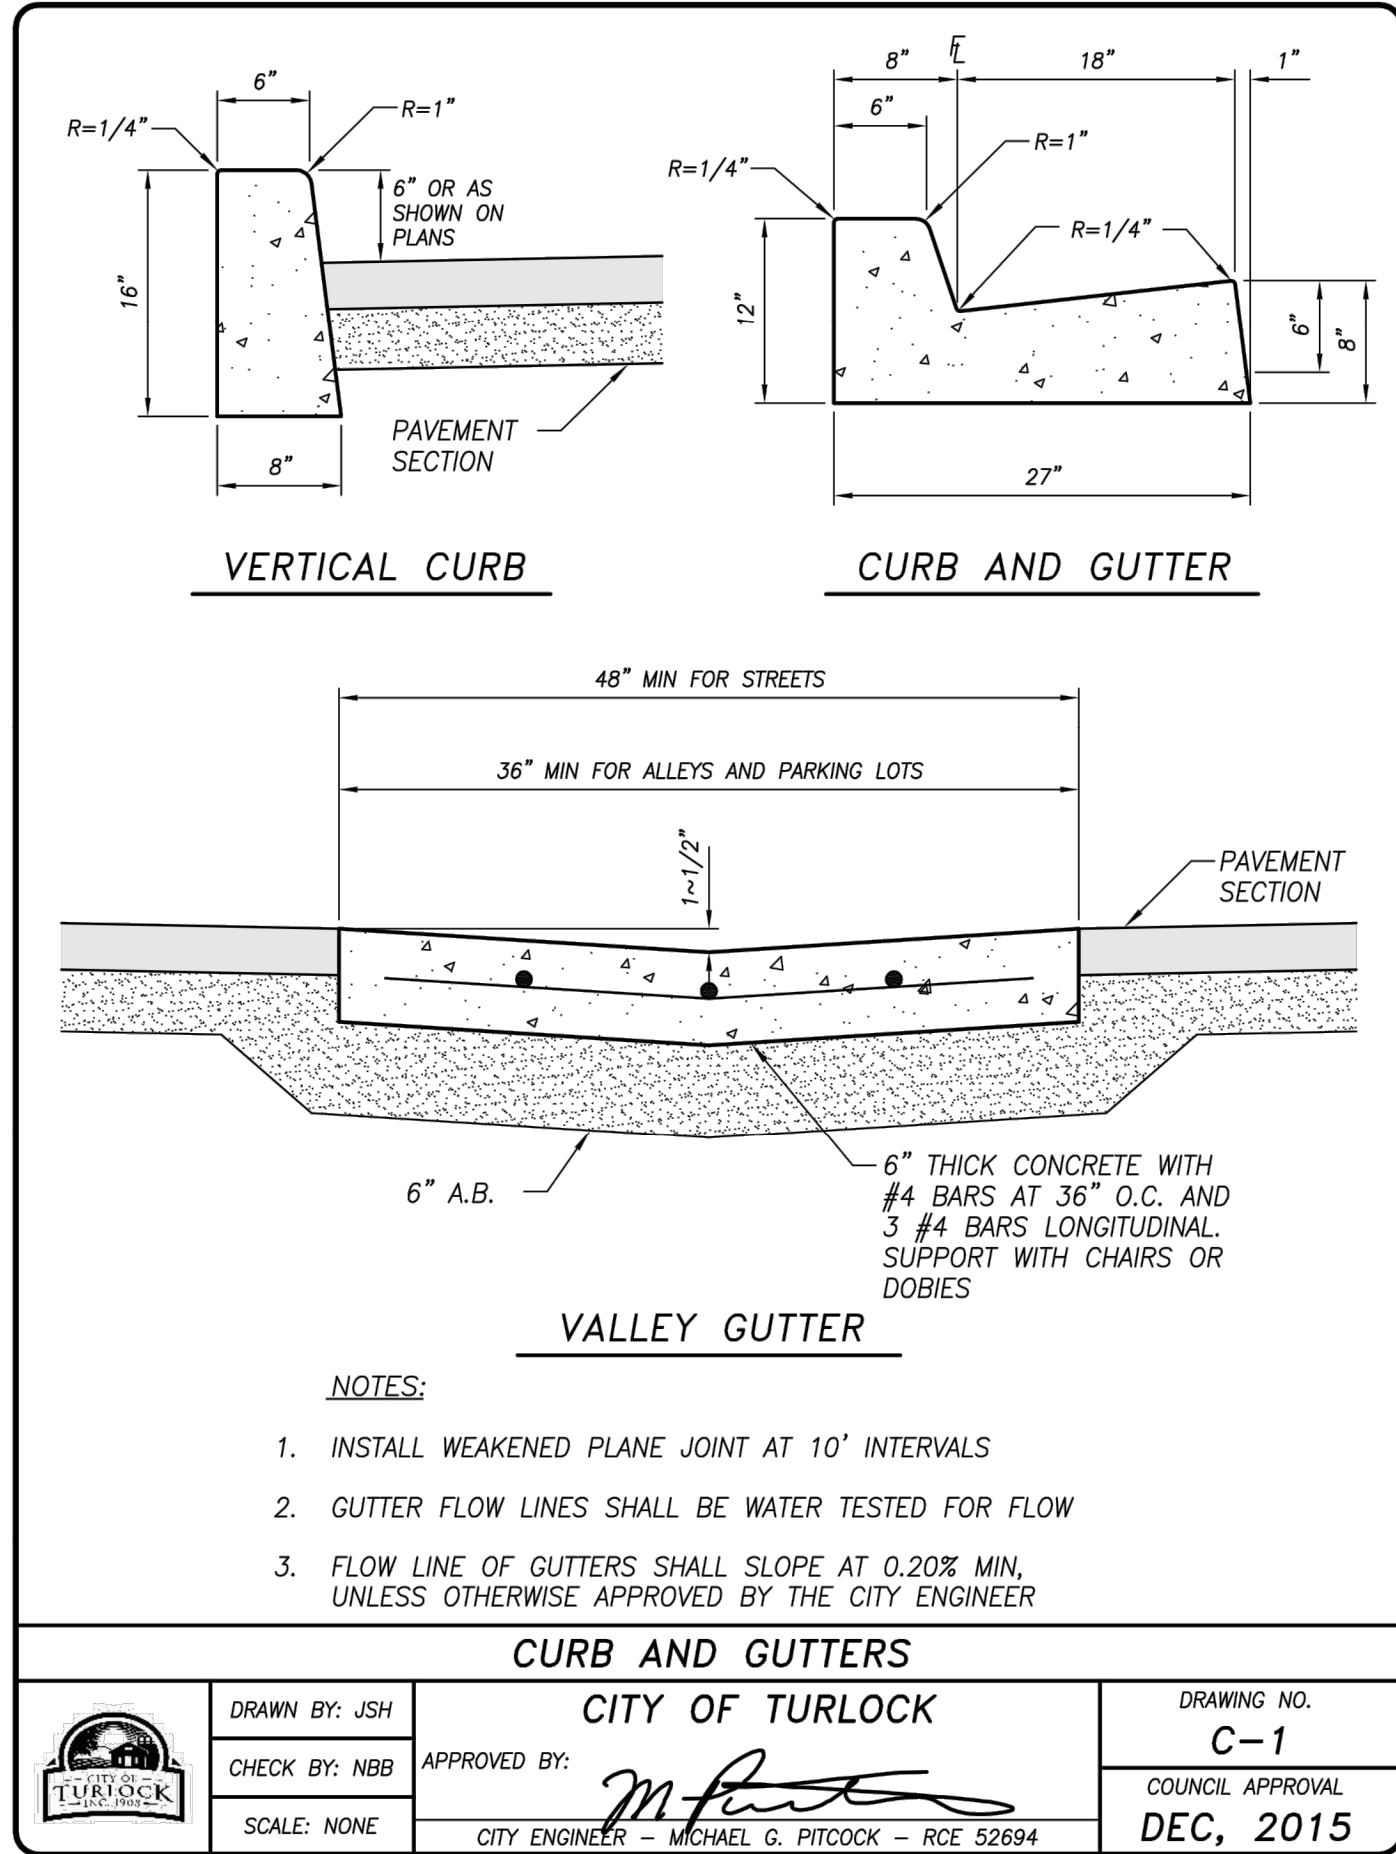


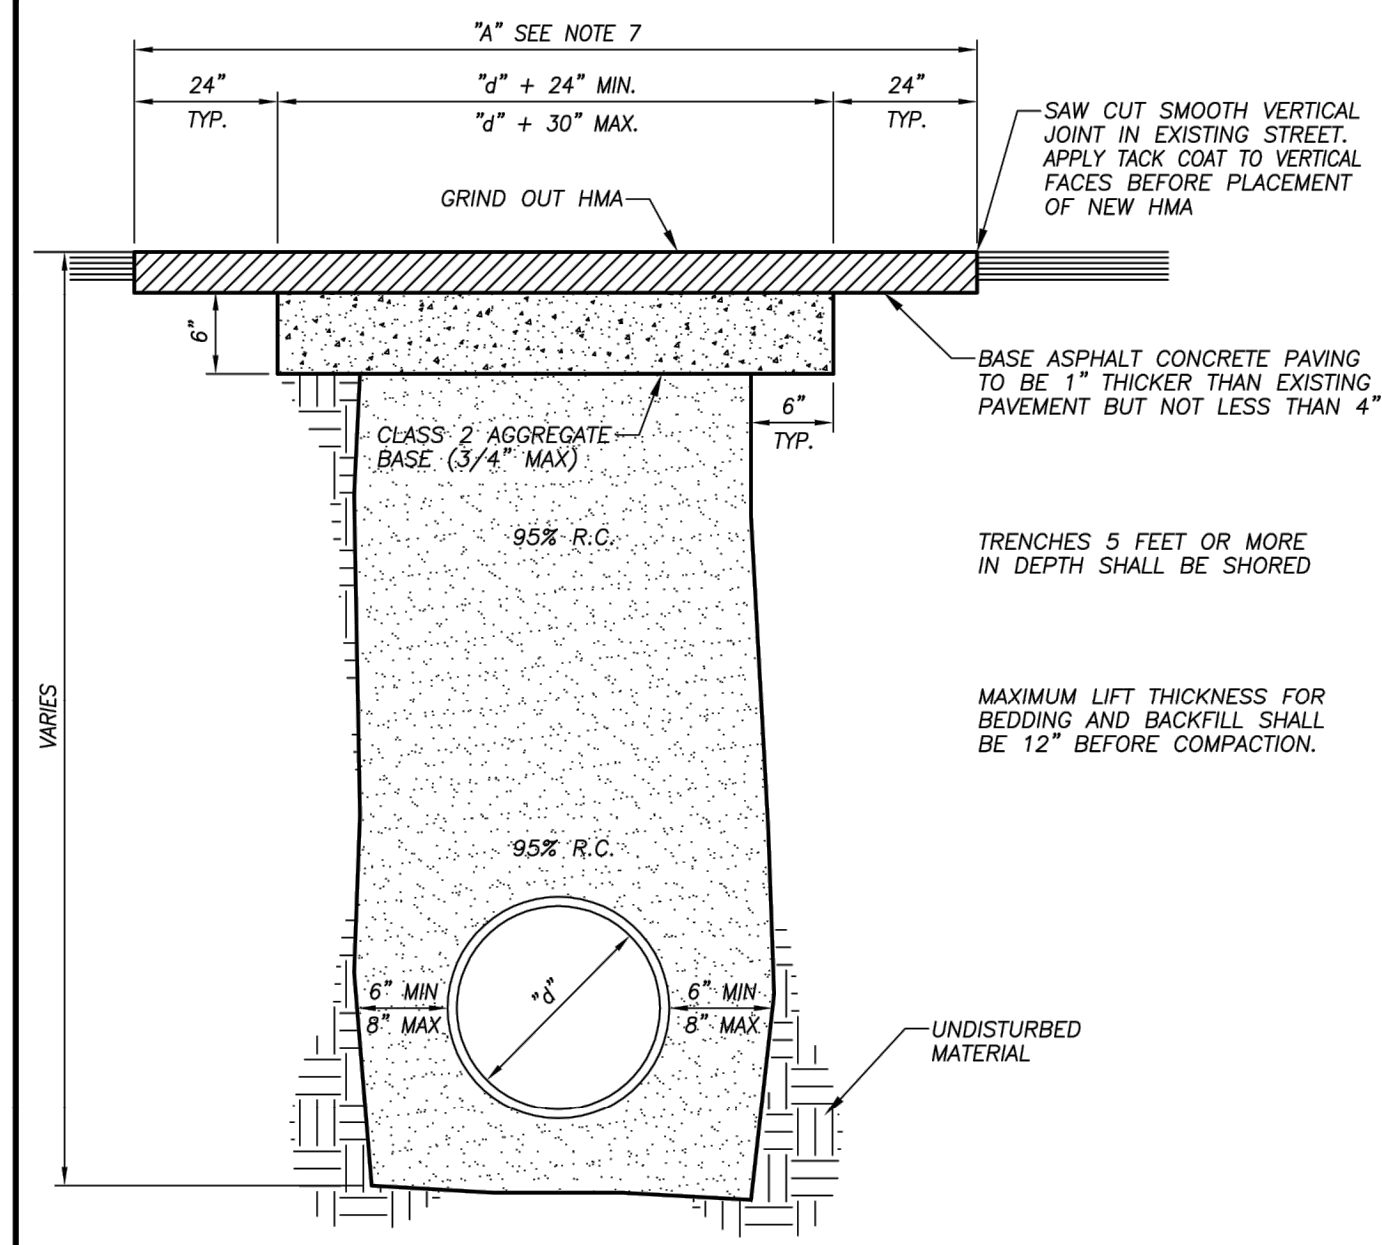

- NOTES:
- ONLY TO BE USED IF EXISTING ASPHALT IS LESS THAN 3" OR WITH THE WRITTEN PERMISSION OF THE CITY ENGINEER.
 - ALL BACKFILLED TRENCHES SHALL BE PAVED WITH TEMPORARY A.C. PAVEMENT AS DIRECTED IN THE FIELD, BY THE CITY ENGINEER, UNTIL PERMANENT PAVEMENT IS PLACED.
 - BACKFILL SHALL BE NATIVE WITH COMPACTION TESTS, EXCEPT AS PROVIDED IN NOTE NO. 4.
 - COMPACTION TESTS SHALL BE APPROVED BY THE CITY BEFORE PAVING.
 - TRENCHES WHICH ARE 30" IN DEPTH OR LESS THAN 16" IN WIDTH OR LESS, SHALL BE BACKFILLED WITH TWO SACK CEMENT SLURRY.
 - IN LIEU OF COMPACTION TESTS, BACKFILL MAY BE TWO SACK CEMENT SLURRY.
 - FOR LONGITUDINAL TRENCHES OVER 120 FEET LONG, "A" SHALL BE 12 FEET MIN. AND SHALL BE DONE BY A PAVING MACHINE.
 - IN CASE OF REPAIRING A SECTION OF PIPE, ALL STEPS OF TRENCHING SHALL BE REPEATED.

TRENCH EXCAVATION AND BACKFILL
CITY OF TURLOCK

DRAWN BY: JSH	APPROVED BY: <i>M. F. P. P.</i>	DRAWING NO. T-2
CHECK BY: NBB	CITY ENGINEER - MICHAEL G. PITCOCK - RCE 52694	COUNCIL APPROVAL DEC, 2015
SCALE: NONE		

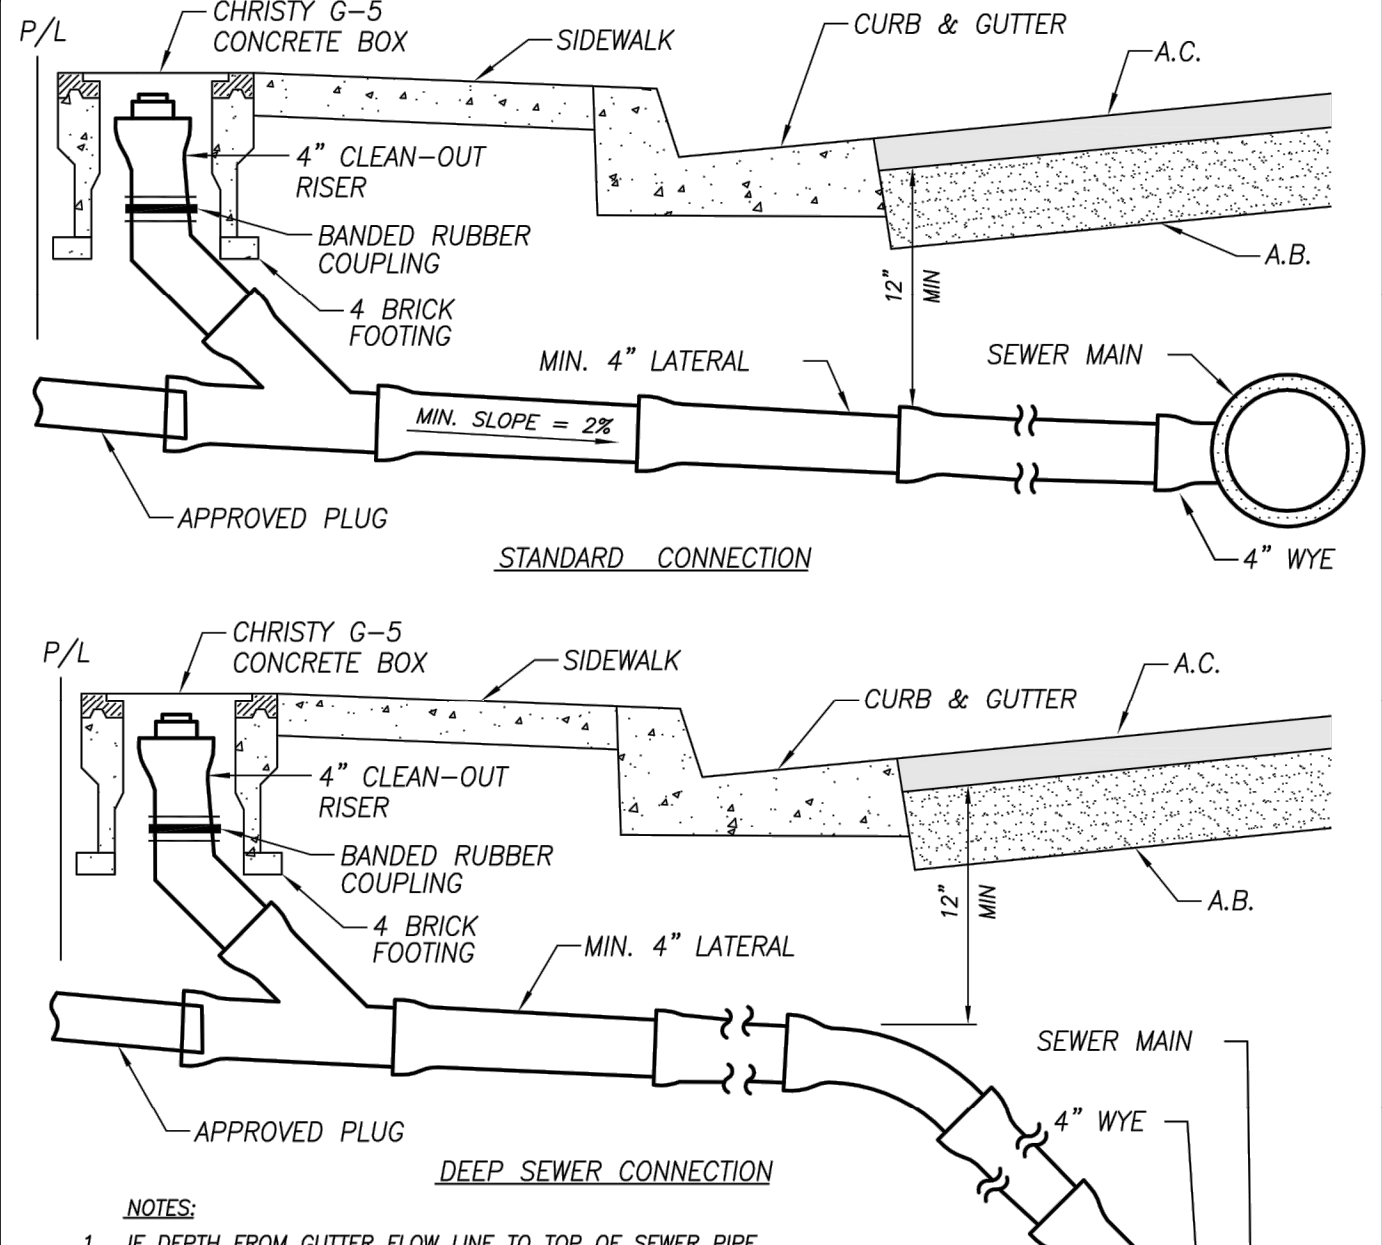

- NOTES:
- IF DEPTH FROM GUTTER FLOW LINE TO TOP OF SEWER PIPE IS LESS THAN 12", DUCTILE IRON PIPE SHALL BE USED.
 - A LETTER "S" (4" HIGH) SHALL BE STAMPED ON CURB FACE OVER CONNECTION PIPE.
 - RESIDENTIAL CONNECTIONS IN STREETS SHALL BE INSTALLED TO PROPERTY LINE.
 - CONNECTIONS IN ALLEYS SHALL BE INSTALLED TO PROPERTY LINE.
 - SEWER CONNECTION SHALL BE PER STANDARD SPECIFICATIONS. MINIMUM DIAMETER SHALL BE 4".
 - CHRISTY BOX TO BE PLACED 12 INCHES BACK OF SIDEWALK ON PROPERTY LINE SIDE.


SEWER CONNECTIONS
CITY OF TURLOCK

DRAWN BY: JSH	APPROVED BY: <i>M. F. P. P.</i>	DRAWING NO. S-7
CHECK BY: NBB	CITY ENGINEER - MICHAEL G. PITCOCK - RCE 52694	COUNCIL APPROVAL DEC, 2015
SCALE: NONE		

- NOTES:
- CONTACT T.I.D. PRIOR TO ENTERING UNDERGROUND SERVICE BOX OR PRIOR TO ATTACHING ANY MATERIAL TO T.I.D. POLES.
 - T.I.D. WILL COMPLETE CONNECTION OF 120V CIRCUIT UPON RECEIPT OF SIGNED APPLICATION FOR SERVICE FROM THE CITY OF TURLOCK.
 - MINIMUM CONDUIT COVER: 24" BELOW CURB GRADE WITHIN THE PUBLIC RIGHT-OF-WAY. 30" BELOW FINISH PROPERTY ELEVATION WITHIN PUBLIC UTILITY EASEMENT.
 - MAINTAIN 36" CLEARANCE IN FRONT OF INSPECTION PLATE.
 - WHERE ORNAMENTAL STREET LIGHTING IS USED IN LIEU OF THE CITY'S STANDARD STREET LIGHTING SYSTEM, ORNAMENTAL STREET LIGHT LUMINAIRES SHALL BE 55 WATT, PER CITY STANDARD DRAWING E-4.
 - ORNAMENTAL STREET LIGHTING IS NOT ALLOWED ON ARTERIAL STREETS OR AT INTERSECTIONS.
 - WHEN POLE LOCATIONS CONFLICT WITH A FIRE HYDRANT, CURB RAMP OR OTHER EXISTING OR PROPOSED FACILITY, PLACE AS DIRECTED BY THE CITY ENGINEER.
 - INSTALL IDENTIFICATION NUMBERS AS DIRECTED BY THE ENGINEER.


STREET LIGHT NOTES
CITY OF TURLOCK

DRAWN BY: JSH	APPROVED BY: <i>M. F. P. P.</i>	DRAWING NO. E-1
CHECK BY: NBB	CITY ENGINEER - MICHAEL G. PITCOCK - RCE 52694	COUNCIL APPROVAL DEC, 2015
SCALE: NONE		

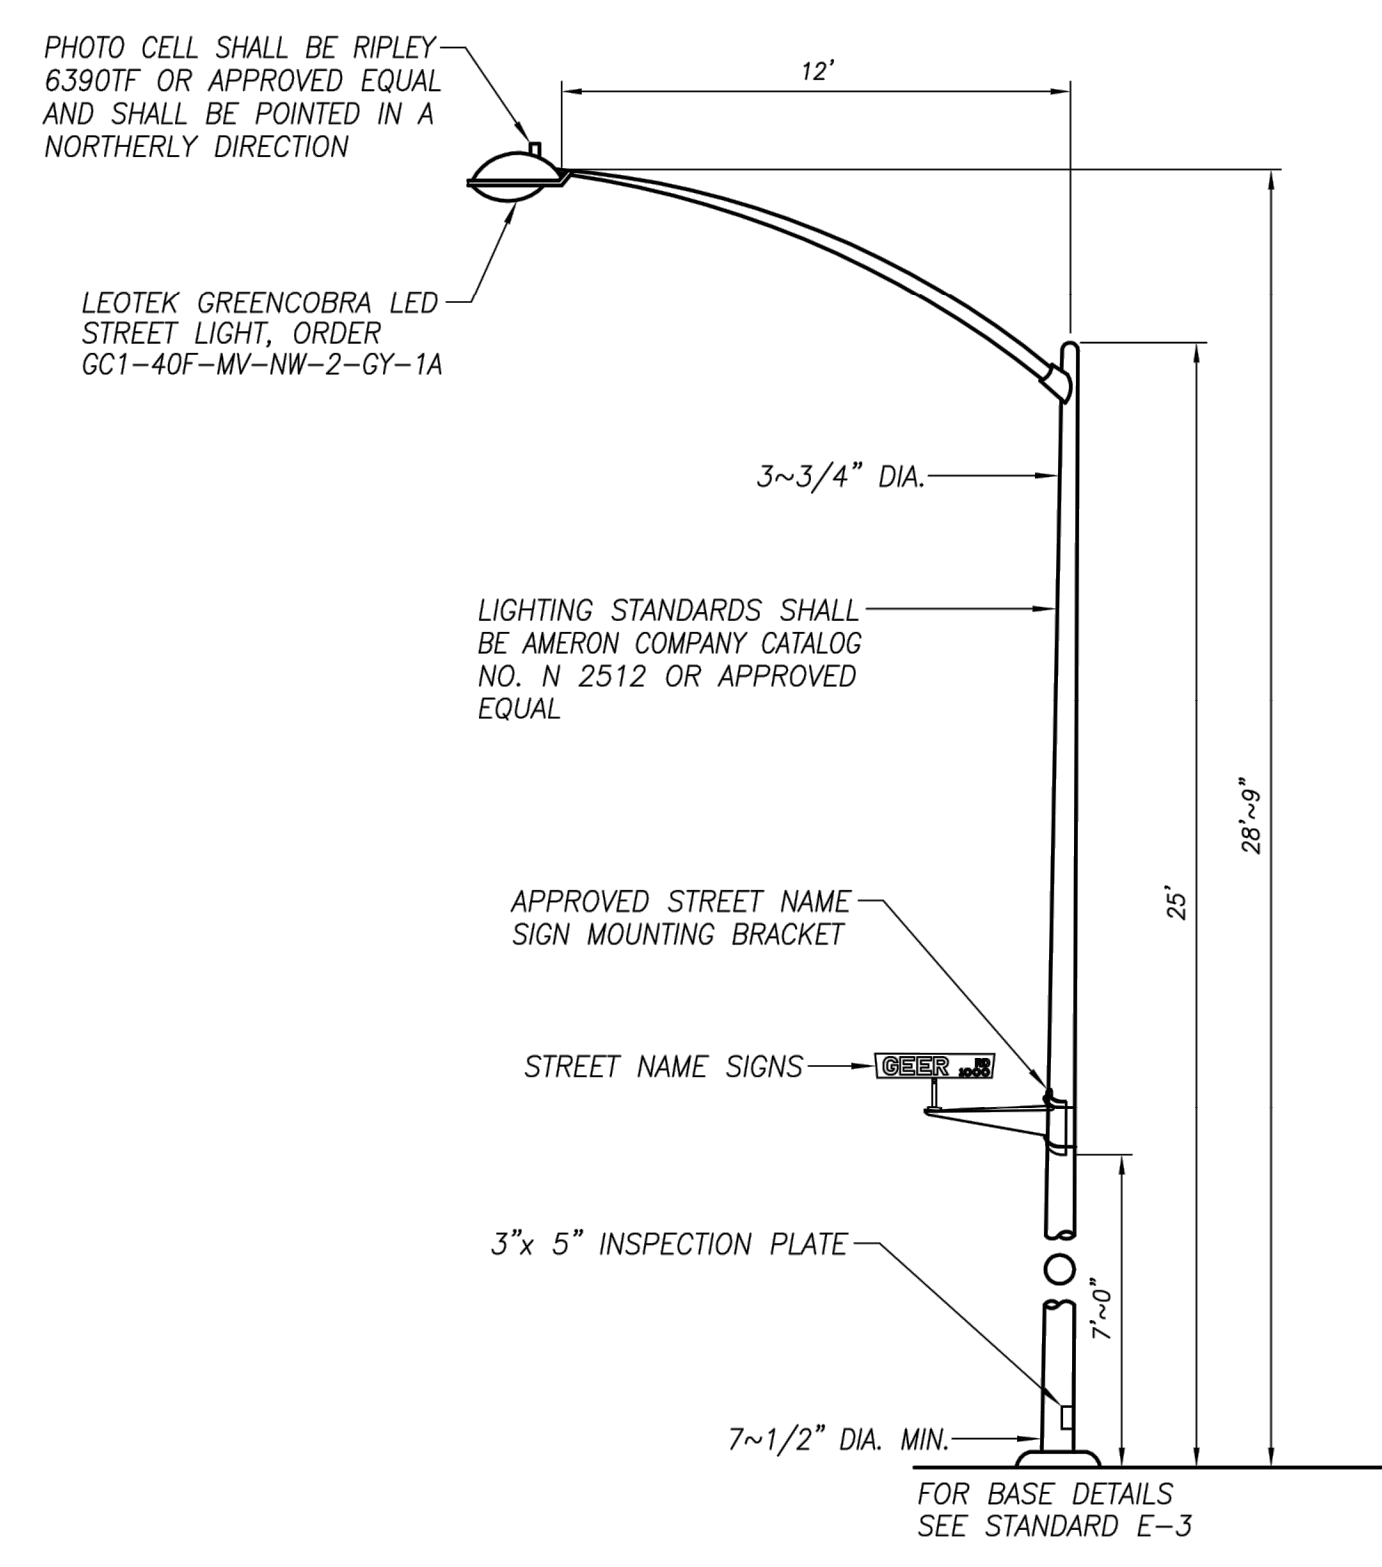


STREET LIGHT
CITY OF TURLOCK

DRAWN BY: JSH	APPROVED BY: <i>M. F. P. P.</i>	DRAWING NO. E-2
CHECK BY: NBB	CITY ENGINEER - MICHAEL G. PITCOCK - RCE 52694	COUNCIL APPROVAL DEC, 2015
SCALE: NONE		

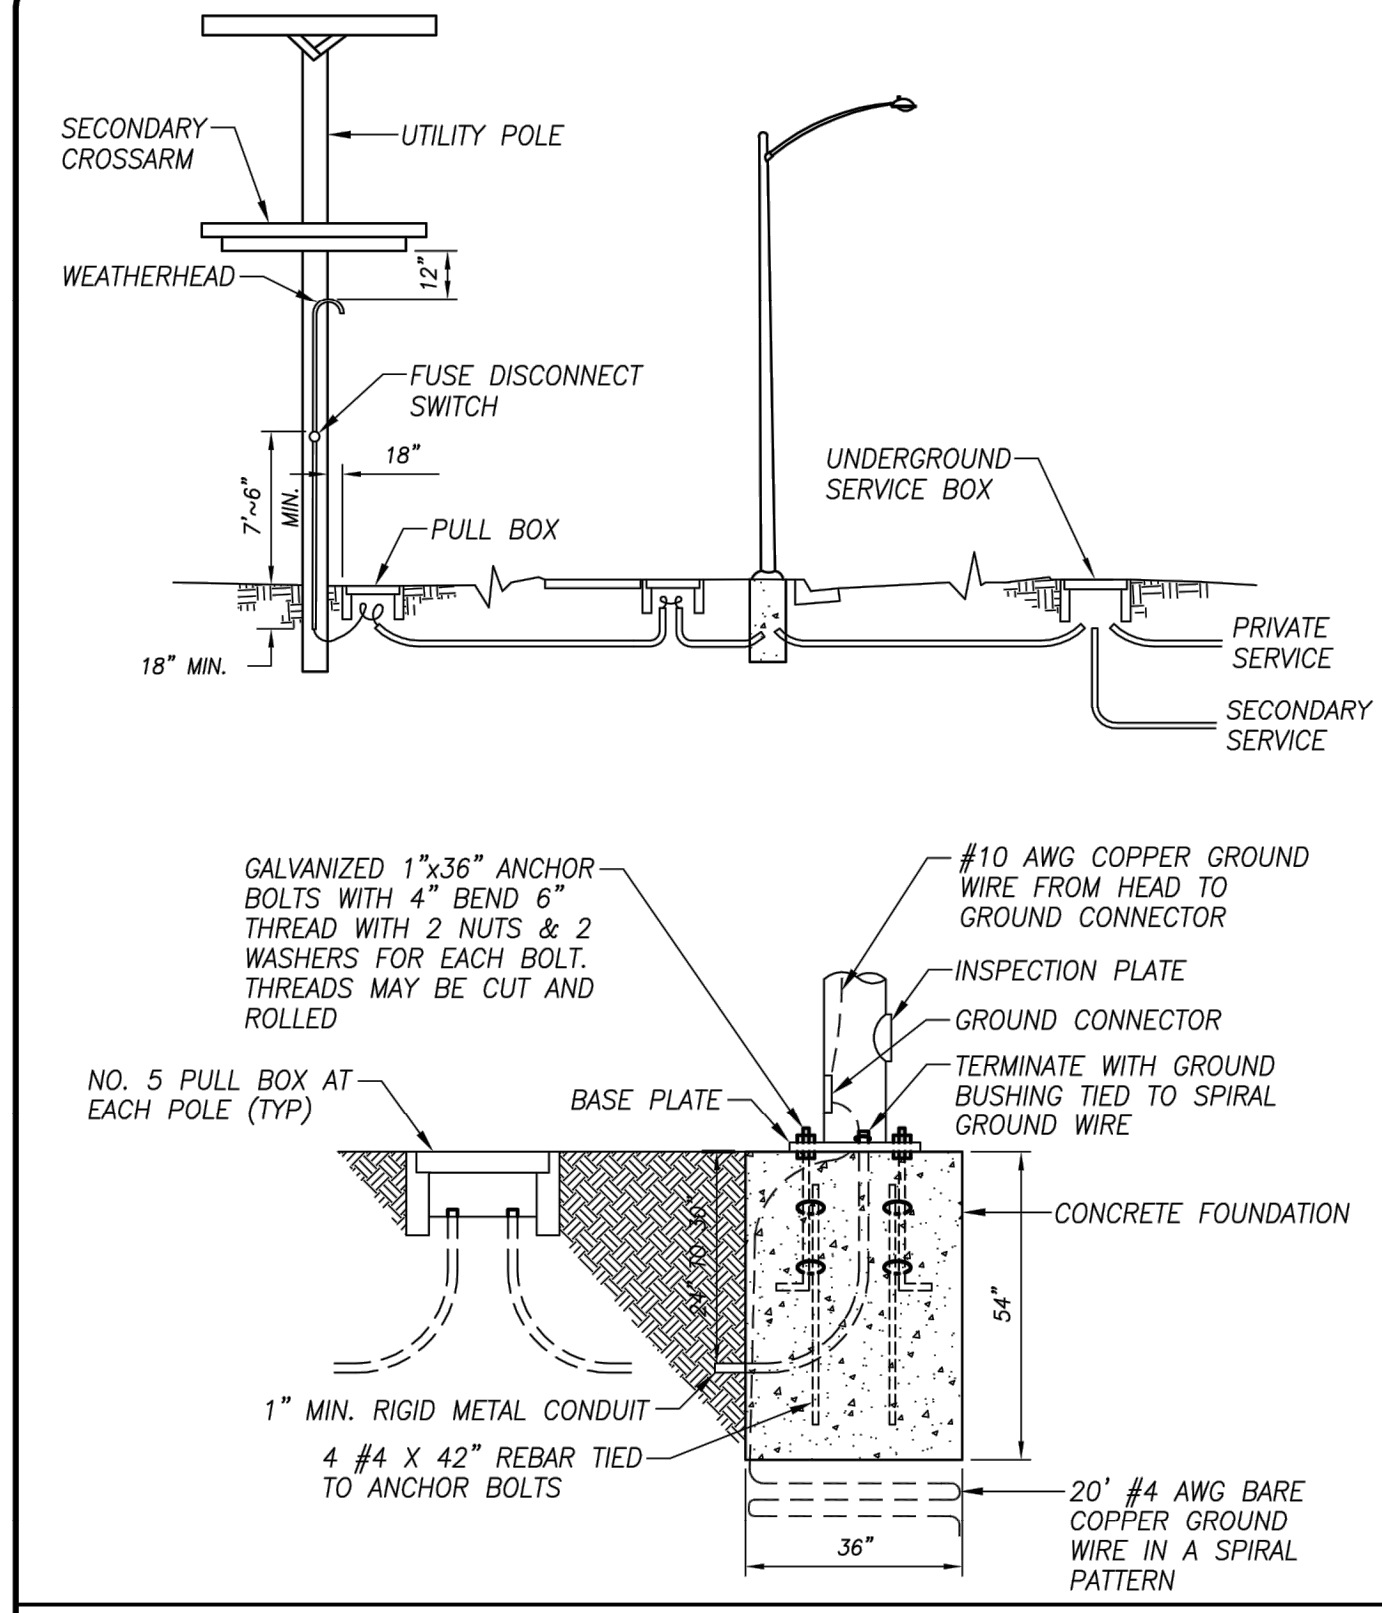


STREET LIGHT BASE AND CONDUIT RUN
CITY OF TURLOCK

DRAWN BY: JSH	APPROVED BY: <i>M. F. P. P.</i>	DRAWING NO. E-3
CHECK BY: NBB	CITY ENGINEER - MICHAEL G. PITCOCK - RCE 52694	COUNCIL APPROVAL DEC, 2015
SCALE: NONE		

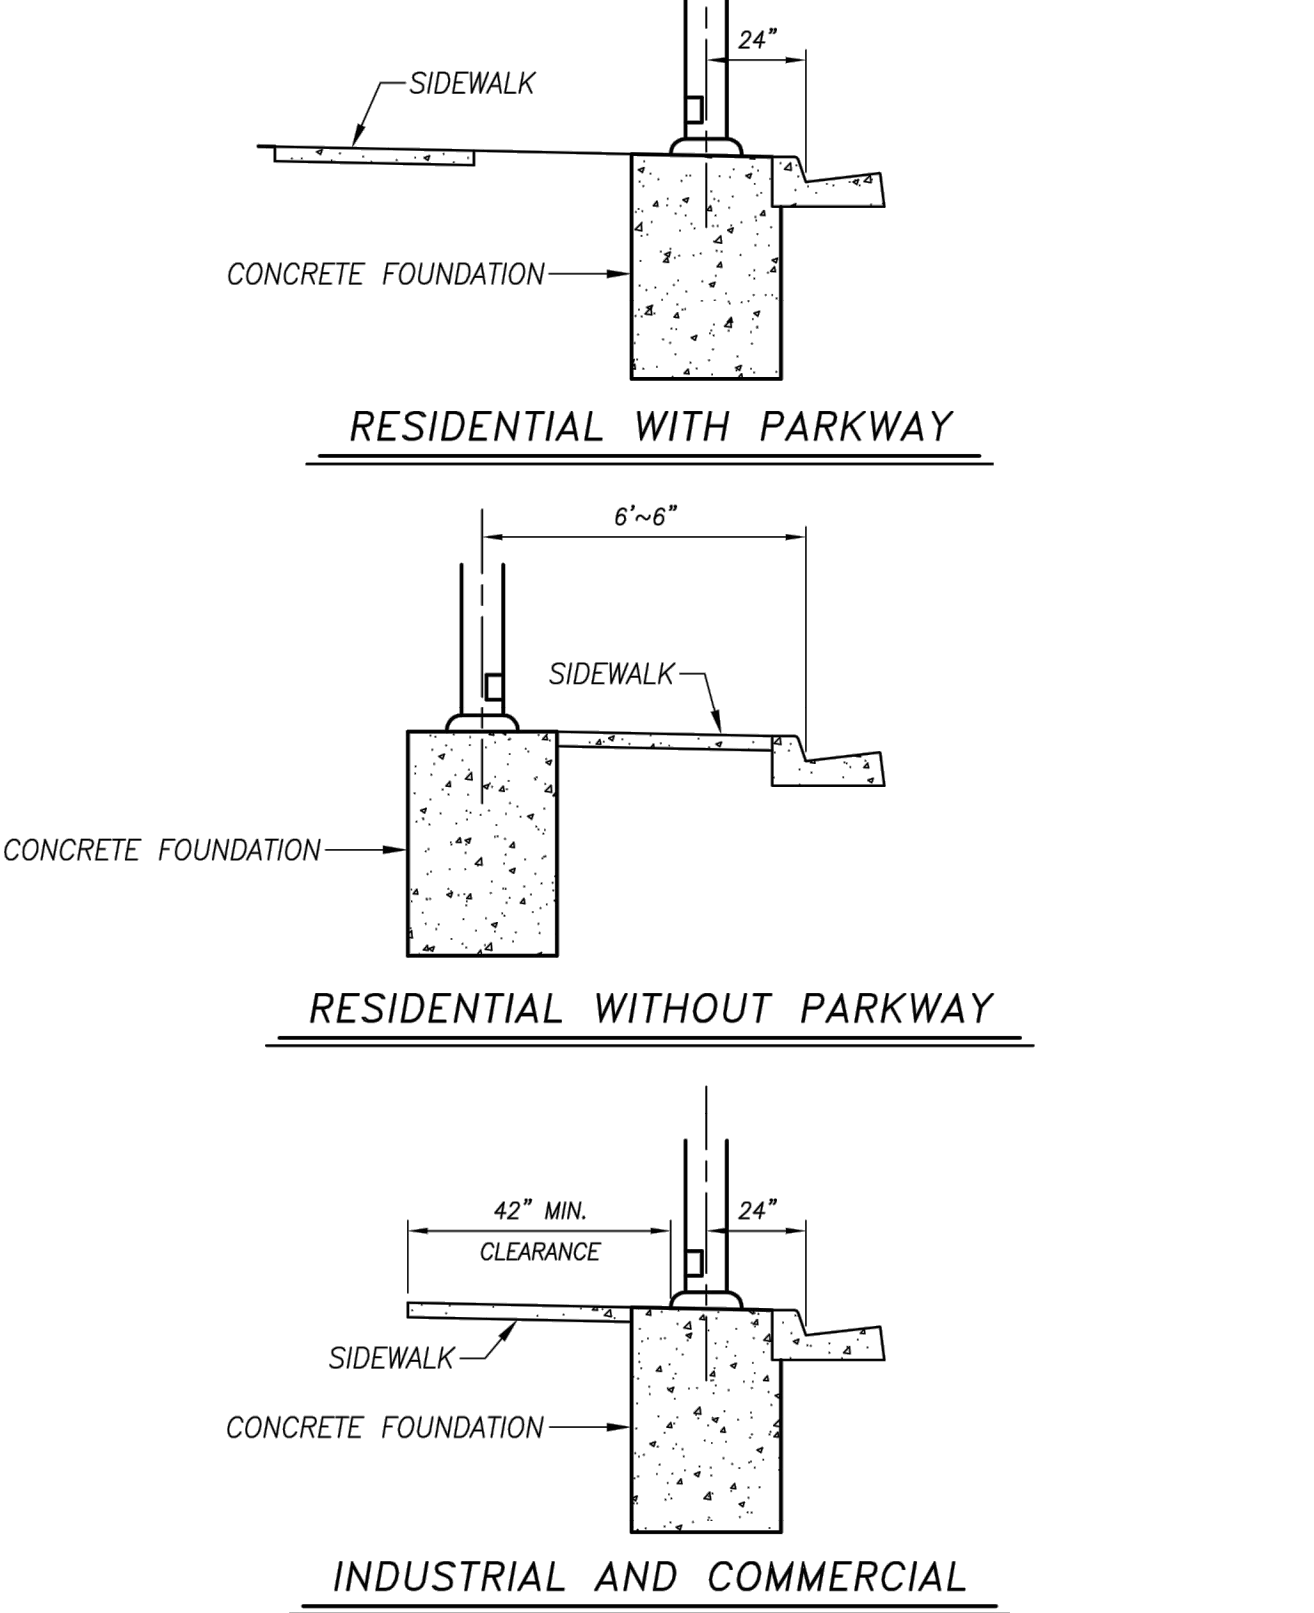


TYPICAL STREET LIGHT LOCATIONS
CITY OF TURLOCK

DRAWN BY: JSH	APPROVED BY: <i>M. F. P. P.</i>	DRAWING NO. E-5
CHECK BY: NBB	CITY ENGINEER - MICHAEL G. PITCOCK - RCE 52694	COUNCIL APPROVAL DEC, 2015
SCALE: NONE		

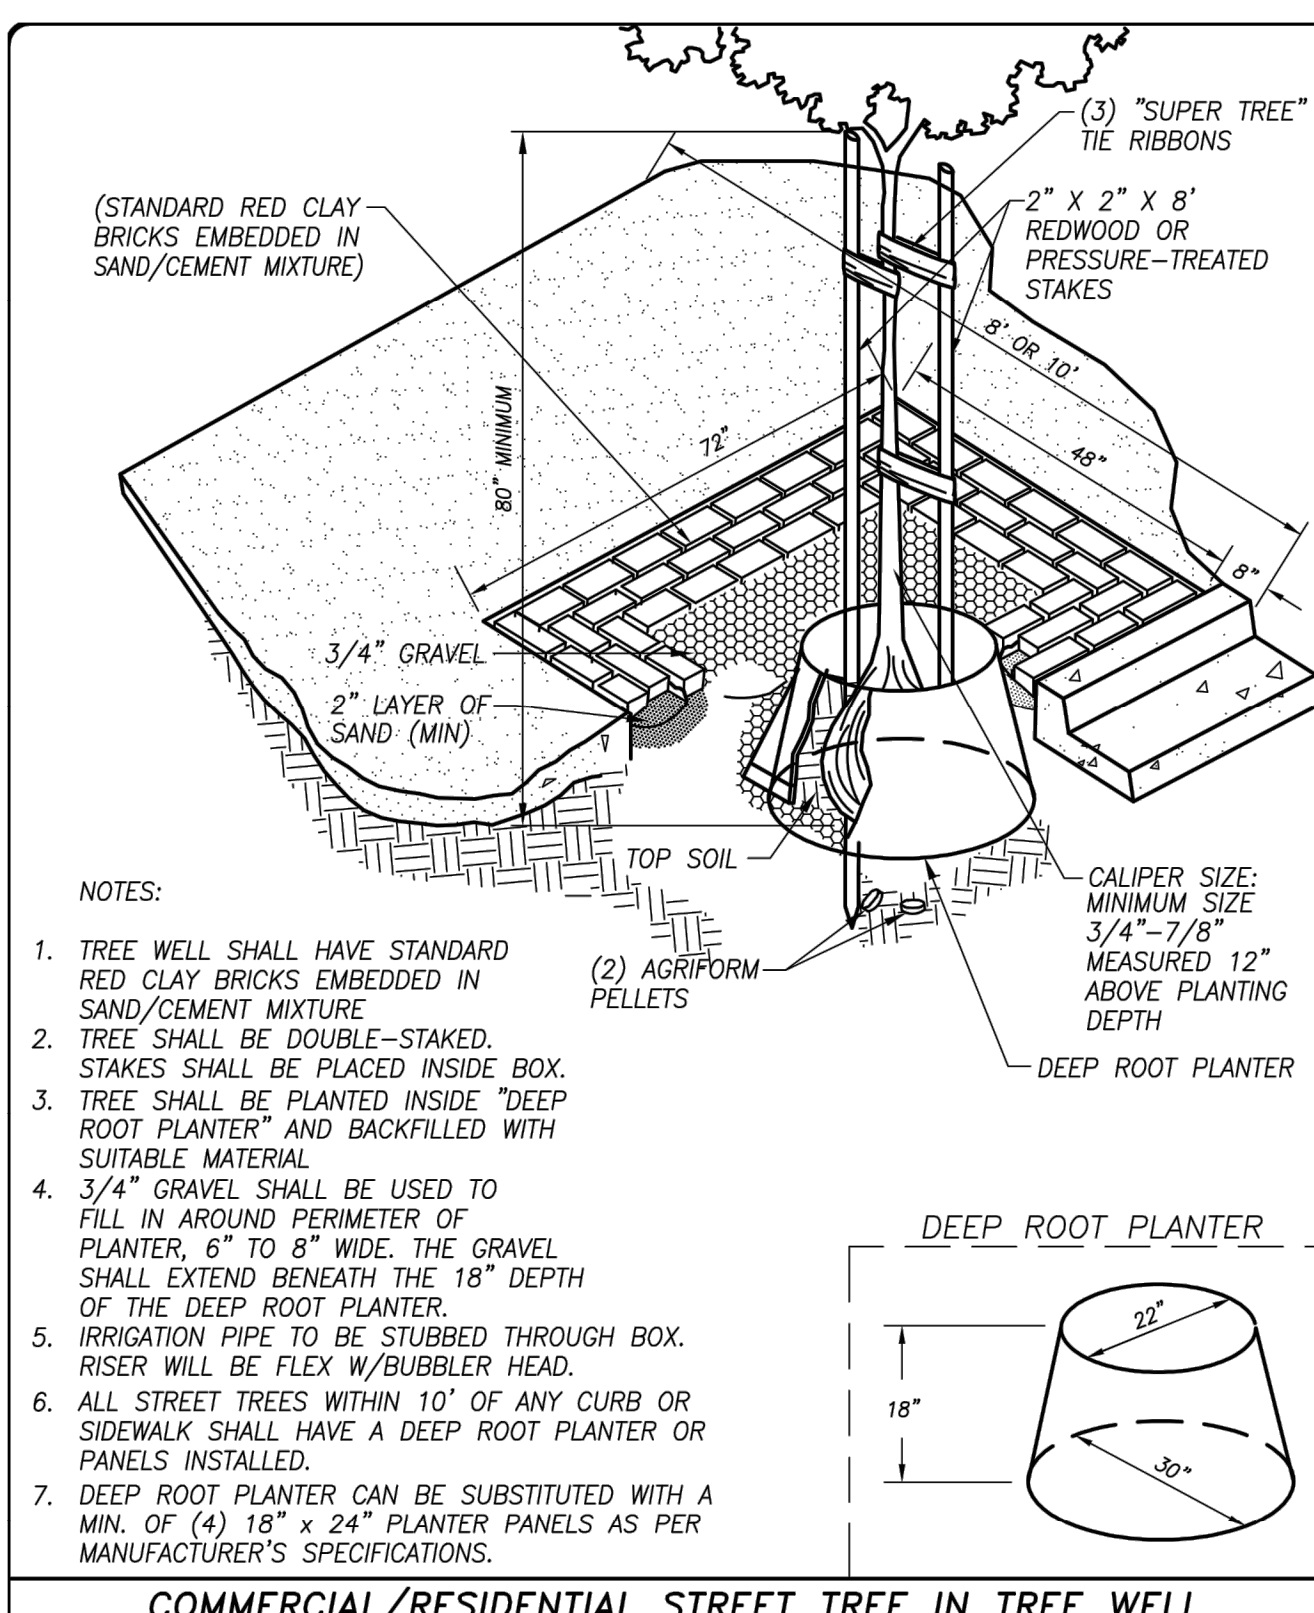

COMMERCIAL/RESIDENTIAL STREET TREE IN TREE WELL
CITY OF TURLOCK

DRAWN BY: JSH	APPROVED BY: <i>M. F. P. P.</i>	DRAWING NO. L-1
CHECK BY: NBB	CITY ENGINEER - MICHAEL G. PITCOCK - RCE 52694	COUNCIL APPROVAL DEC, 2015
SCALE: NONE		

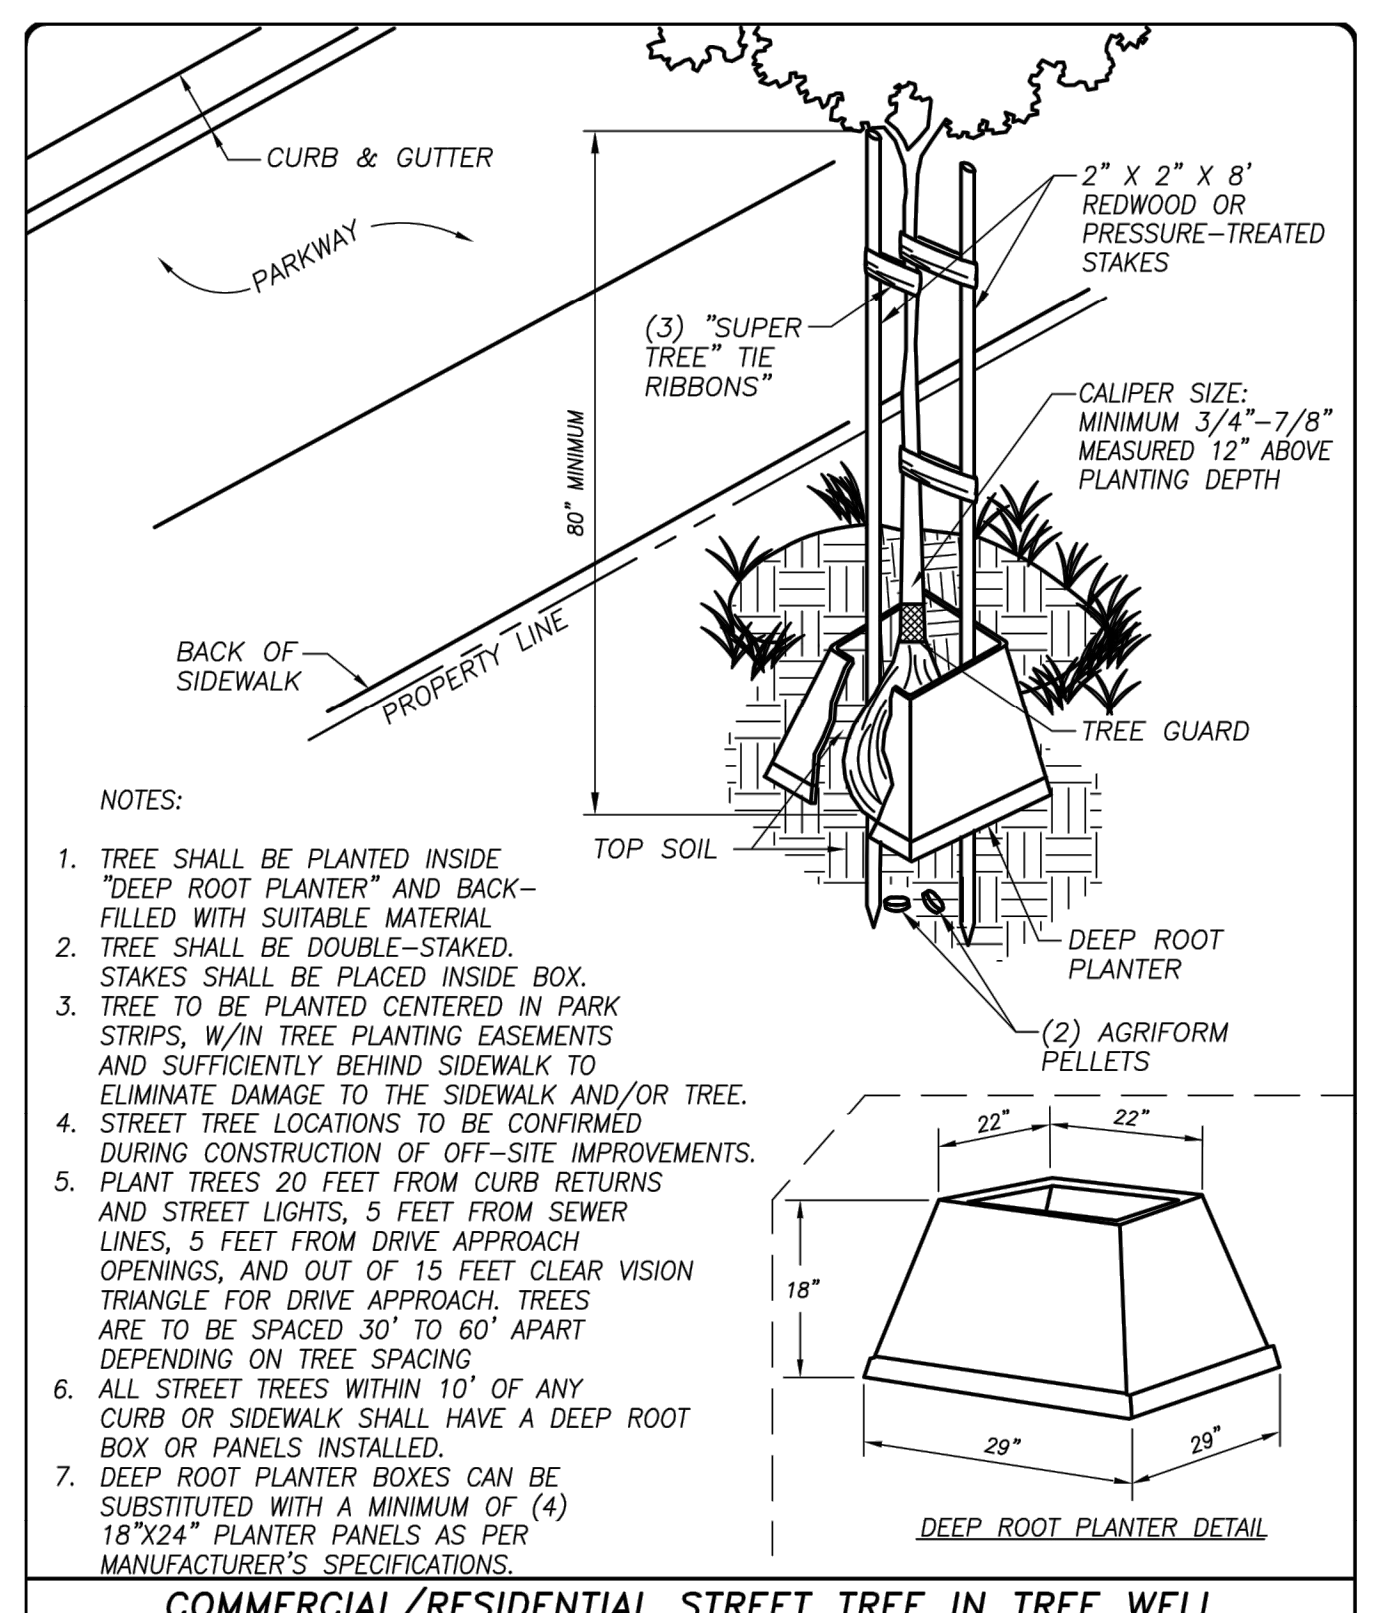

COMMERCIAL/RESIDENTIAL STREET TREE IN TREE WELL
CITY OF TURLOCK

DRAWN BY: JSH	APPROVED BY: <i>M. F. P. P.</i>	DRAWING NO. L-2
CHECK BY: NBB	CITY ENGINEER - MICHAEL G. PITCOCK - RCE 52694	COUNCIL APPROVAL DEC, 2015
SCALE: NONE		