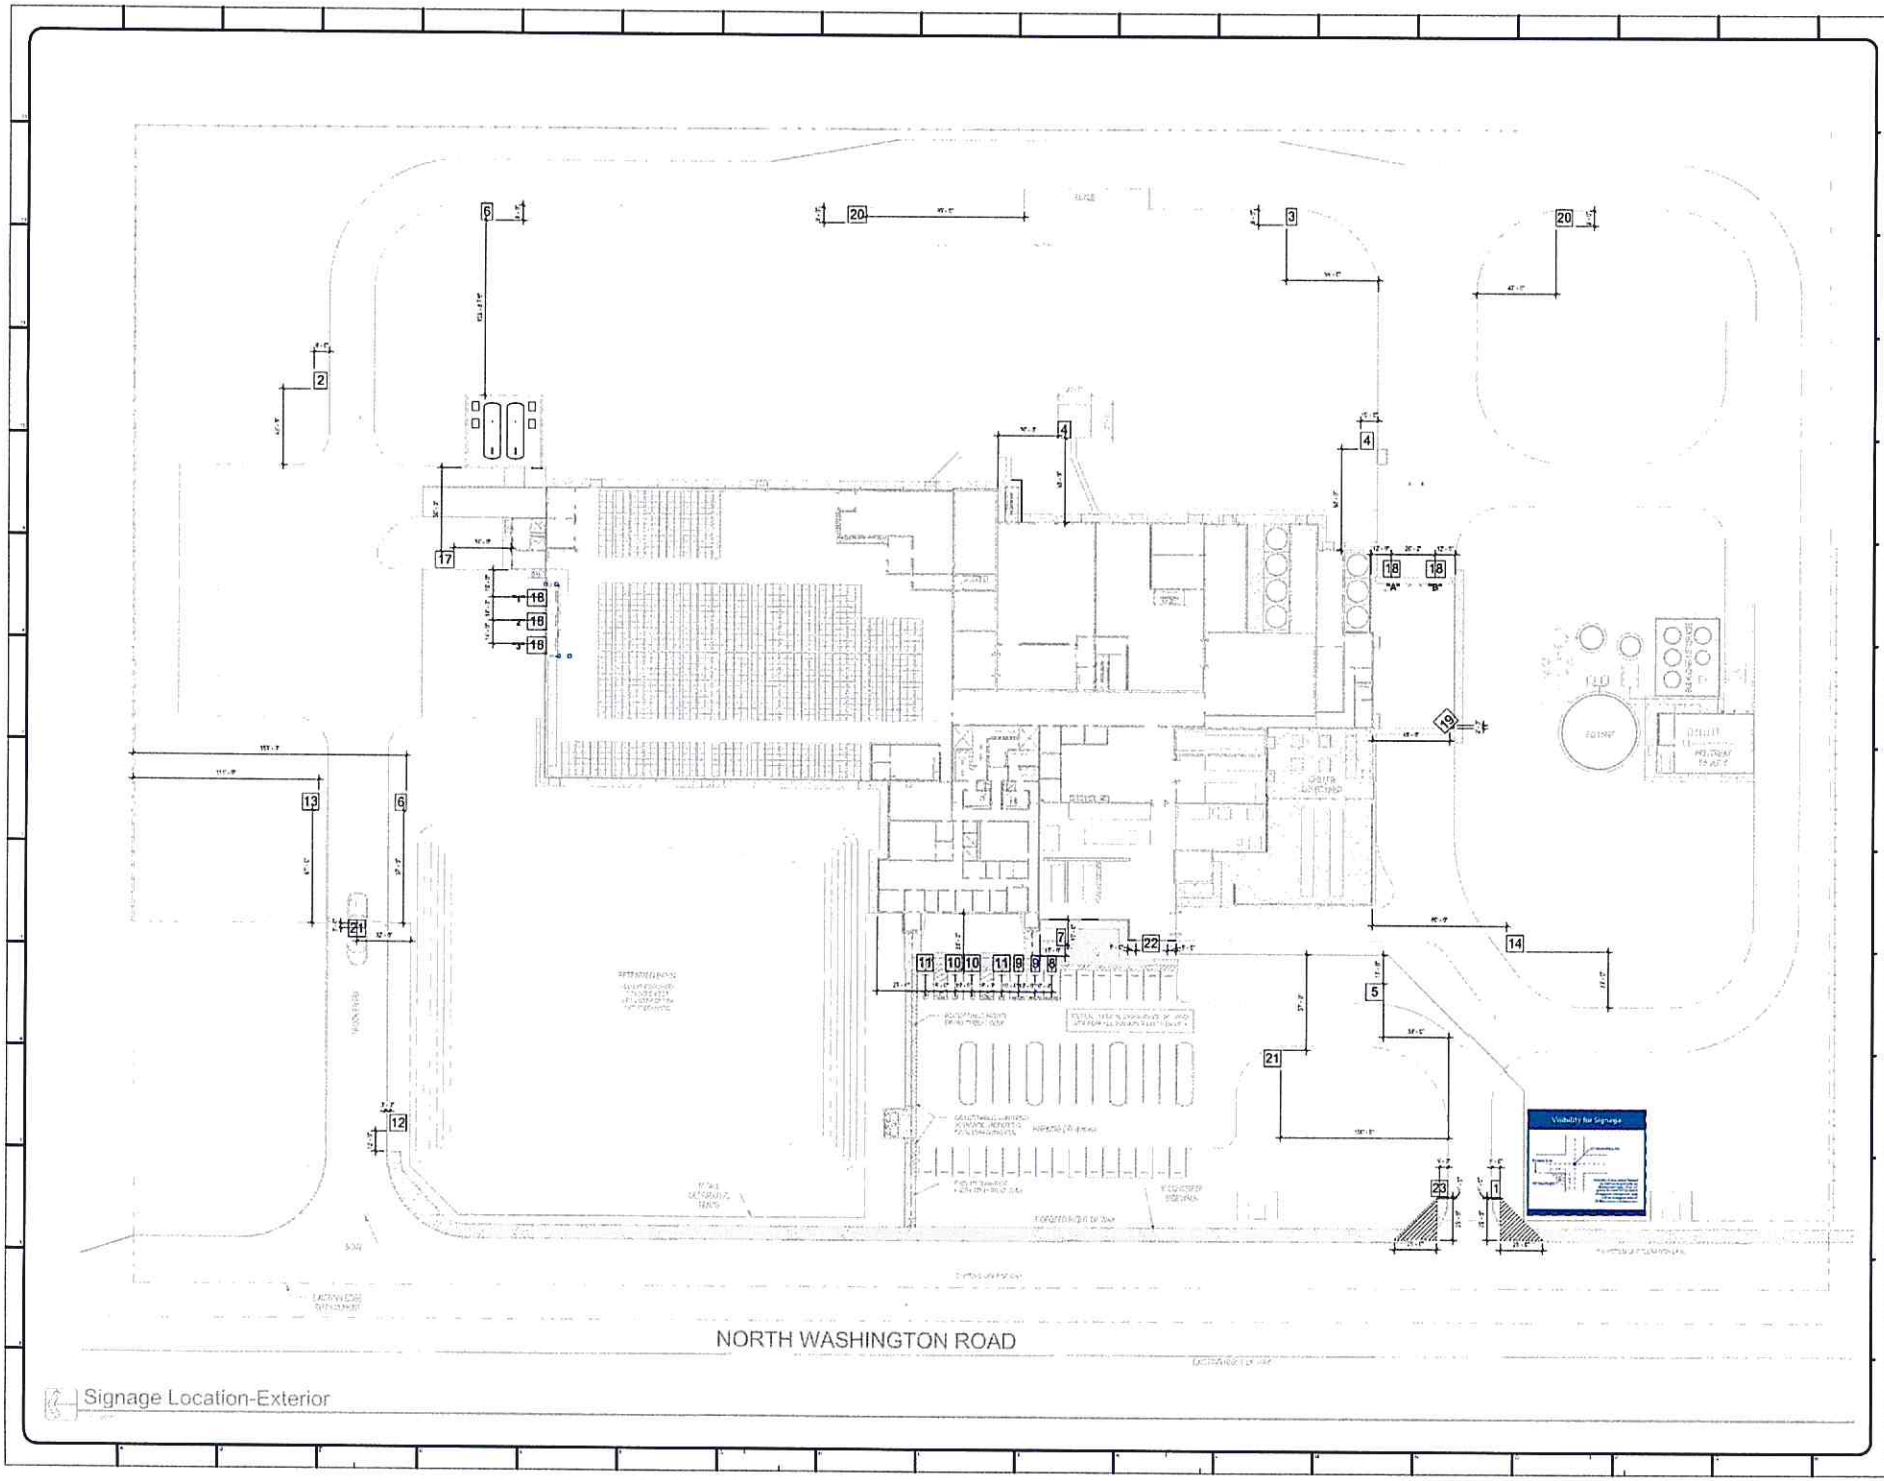

MSKTD & Associates

SHELL AND CORE - PERMIT SET

Valley Milk, Inc.
Turlock California

Signage Site Map (Deferred Submittal)

01/04/2017

G1-7e

1/4/2017 12:23 PM